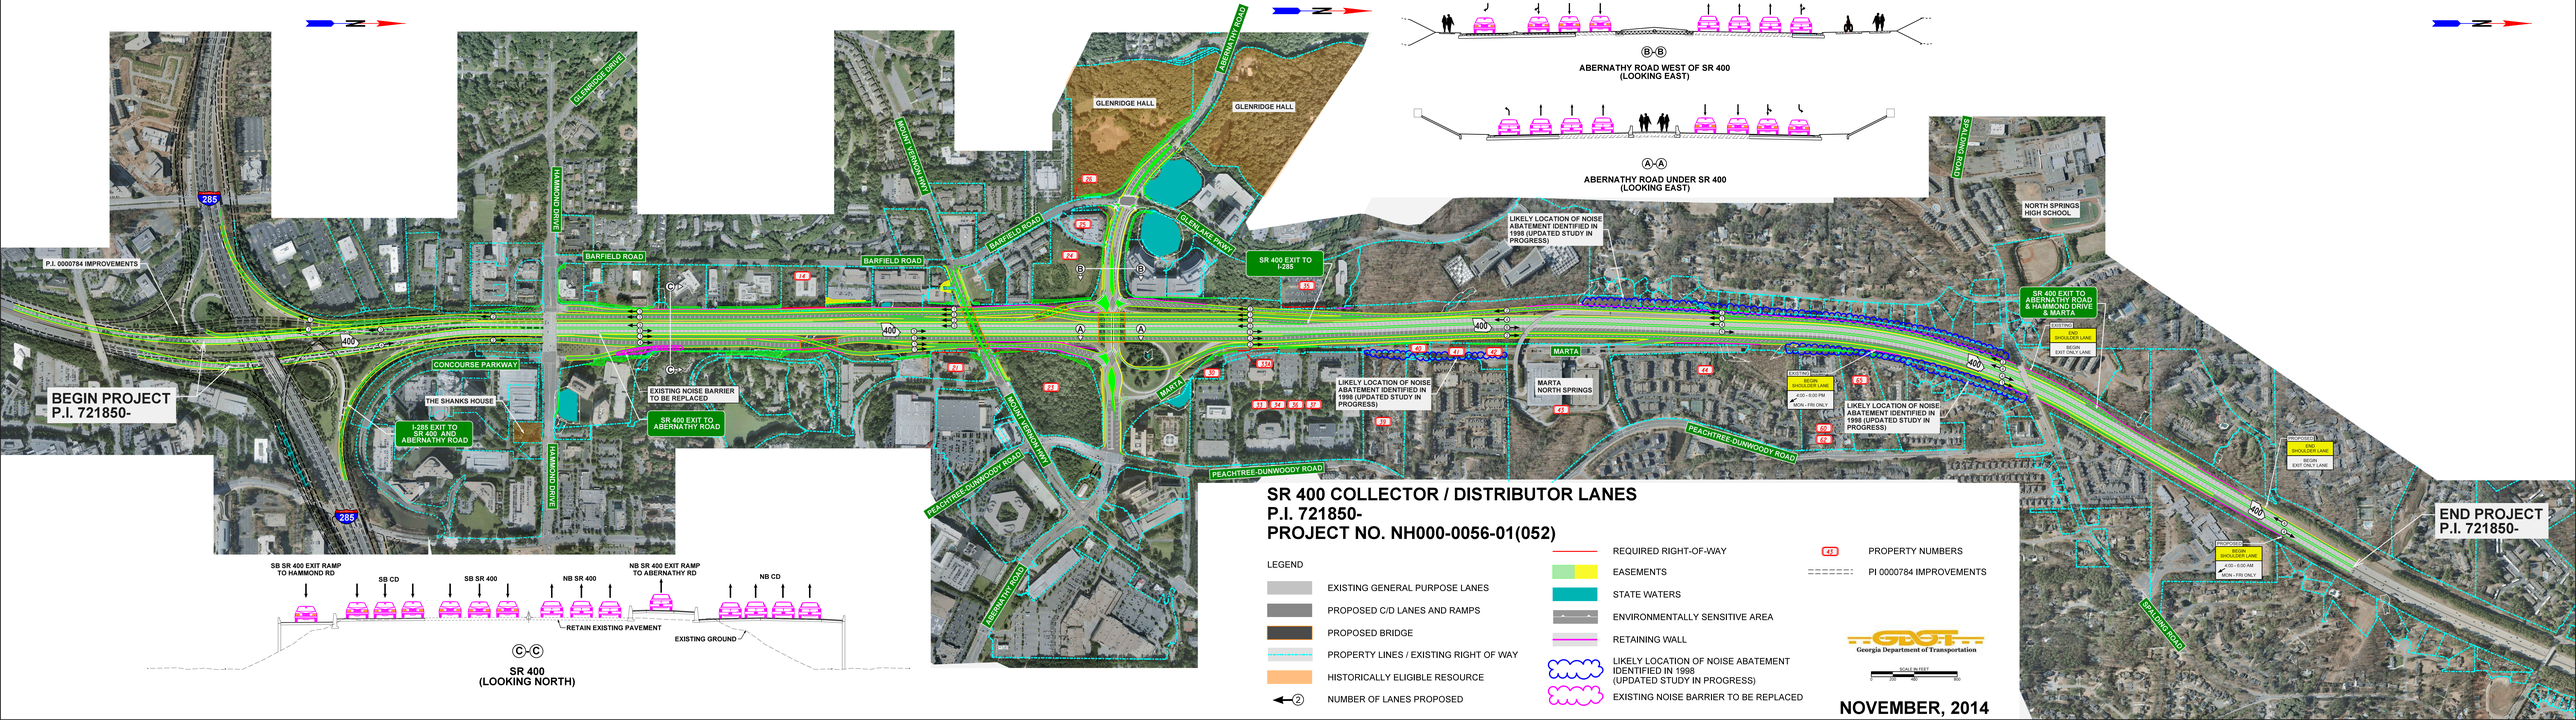
BEGIN PROJECT
P.I. 721850-
END PROJECT
P.I. 721850-
P.I. 0000784 IMPROVEMENTS
GLENRIDGE DRIVE
HAMMOND DRIVE
BARFIELD ROAD
CONCOURSE PARKWAY
THE SHANKS HOUSE
I-285 EXIT TO SR 400 AND ABERNATHY ROAD
SR 400 EXIT TO ABERNATHY ROAD
EXISTING NOISE BARRIER TO BE REPLACED
MOUNT VERNON HWY
ABERNATHY ROAD
GLENRIDGE HALL
GLENLAKE PKWY
SR 400 EXIT TO I-285
LIKELY LOCATION OF NOISE ABATEMENT IDENTIFIED IN 1998 (UPDATED STUDY IN PROGRESS)
MARTA
MARTA NORTH SPRINGS
PEACHTREE-DUNWOODY ROAD
GLENLAKE DRIVE
NORTH SPRINGS HIGH SCHOOL
SR 400 EXIT TO ABERNATHY ROAD & HAMMOND DRIVE & MARTA
SPALDING ROAD
SB SR 400 EXIT RAMP TO HAMMOND RD
SB CD
SB SR 400
NB SR 400
NB SR 400 EXIT RAMP TO ABERNATHY RD
NB CD
RETAIN EXISTING PAVEMENT
EXISTING GROUND
C-C
SR 400
(LOOKING NORTH)
B-B
ABERNATHY ROAD WEST OF SR 400
(LOOKING EAST)
A-A
ABERNATHY ROAD UNDER SR 400
(LOOKING EAST)
SR 400 COLLECTOR / DISTRIBUTOR LANES
P.I. 721850-
PROJECT NO. NH000-0056-01(052)
LEGEND
EXISTING GENERAL PURPOSE LANES
PROPOSED C/D LANES AND RAMPS
PROPOSED BRIDGE
PROPERTY LINES / EXISTING RIGHT OF WAY
HISTORICALLY ELIGIBLE RESOURCE
NUMBER OF LANES PROPOSED
REQUIRED RIGHT-OF-WAY
EASEMENTS
STATE WATERS
ENVIRONMENTALLY SENSITIVE AREA
RETAINING WALL
LIKELY LOCATION OF NOISE ABATEMENT IDENTIFIED IN 1998 (UPDATED STUDY IN PROGRESS)
EXISTING NOISE BARRIER TO BE REPLACED
PROPERTY NUMBERS
PI 0000784 IMPROVEMENTS
Georgia Department of Transportation
SCALE IN FEET
NOVEMBER, 2014