Landscape Plan Example

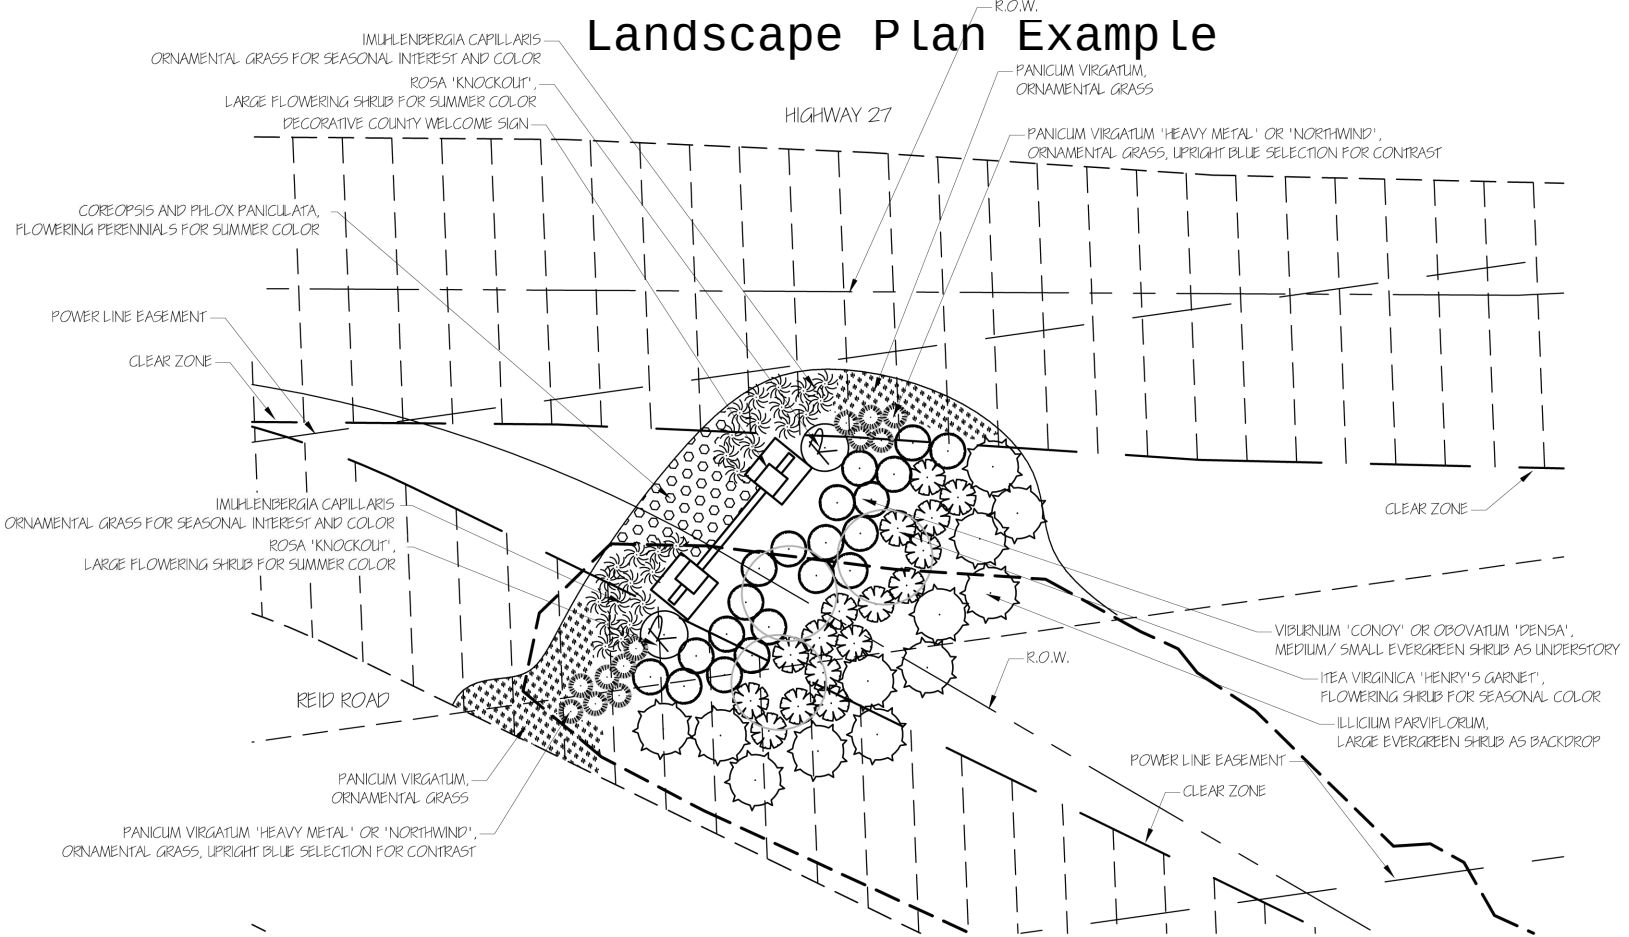

ANY WORK SHOWN ON THIS LANDSCAPE CONCEPT WILL BE OUTLINED IN A SEPARATE CONTRACT PROPOSAL. MEASUREMENTS AS WELL AS THE ACTUAL IMPLEMENTATION MAY VARY. NOT TO BE USED FOR BID PURPOSES.

CARROLL COUNTY GATEWAY
REID ROAD DETAIL LANDSCAPE PLAN

DATE: 2/25/2014 REVISIONS:

DRAWN BY:

1" = 10'

20 10 0 10 20 30

ALL UTILITIES MUST BE LOCATED BEFORE WORK CAN BEGIN
811 OR WWW.GAUPC.COM
UTILITIES PROTECTION CENTER