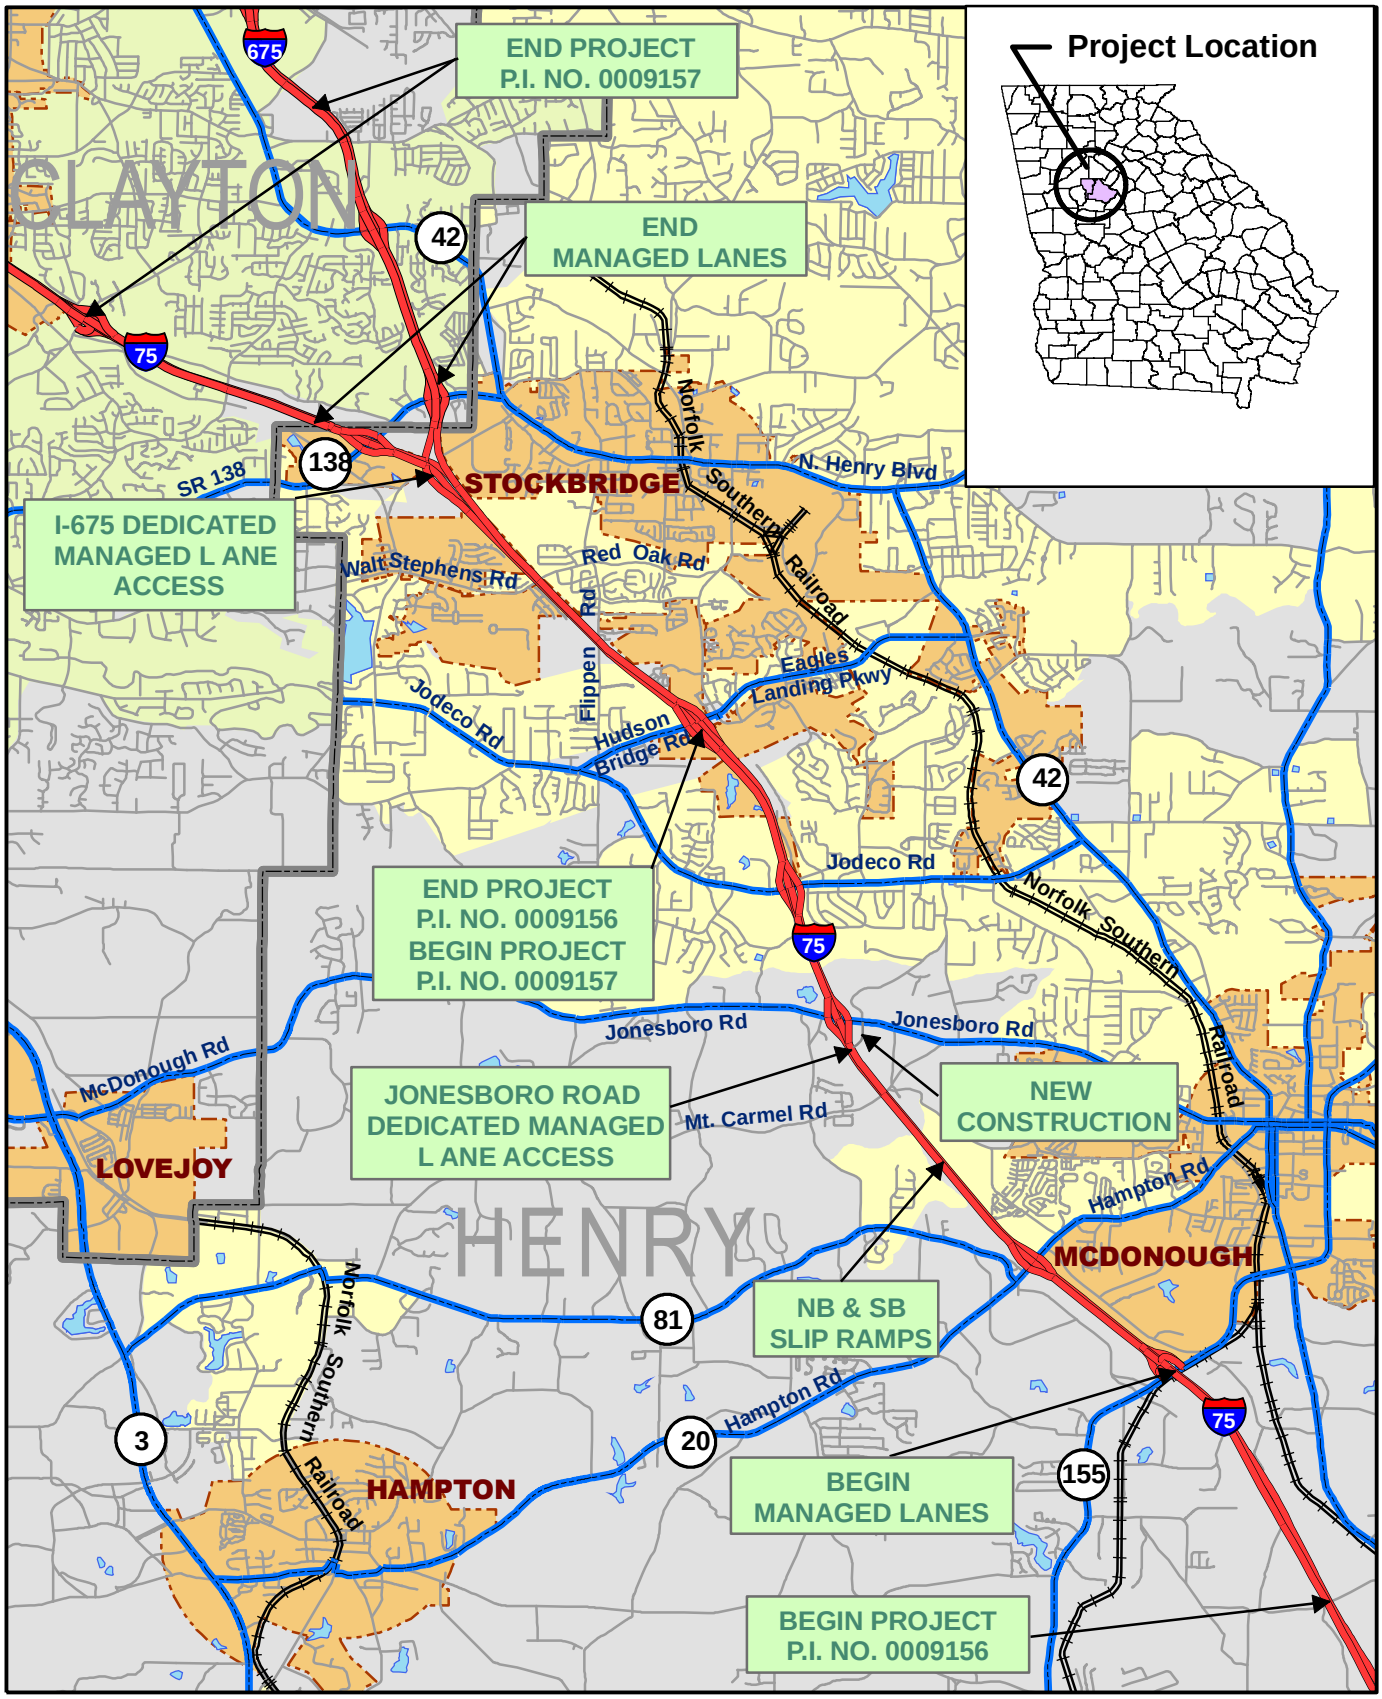

N

W E

S

PROJECT LOCATION MAP

P.I. NO. 0009156 & 0009157

REVERSIBLE MANAGED LANES

CLAYTON & HENRY COUNTIES

0 0.5 1 2 3 Miles

PARSONS

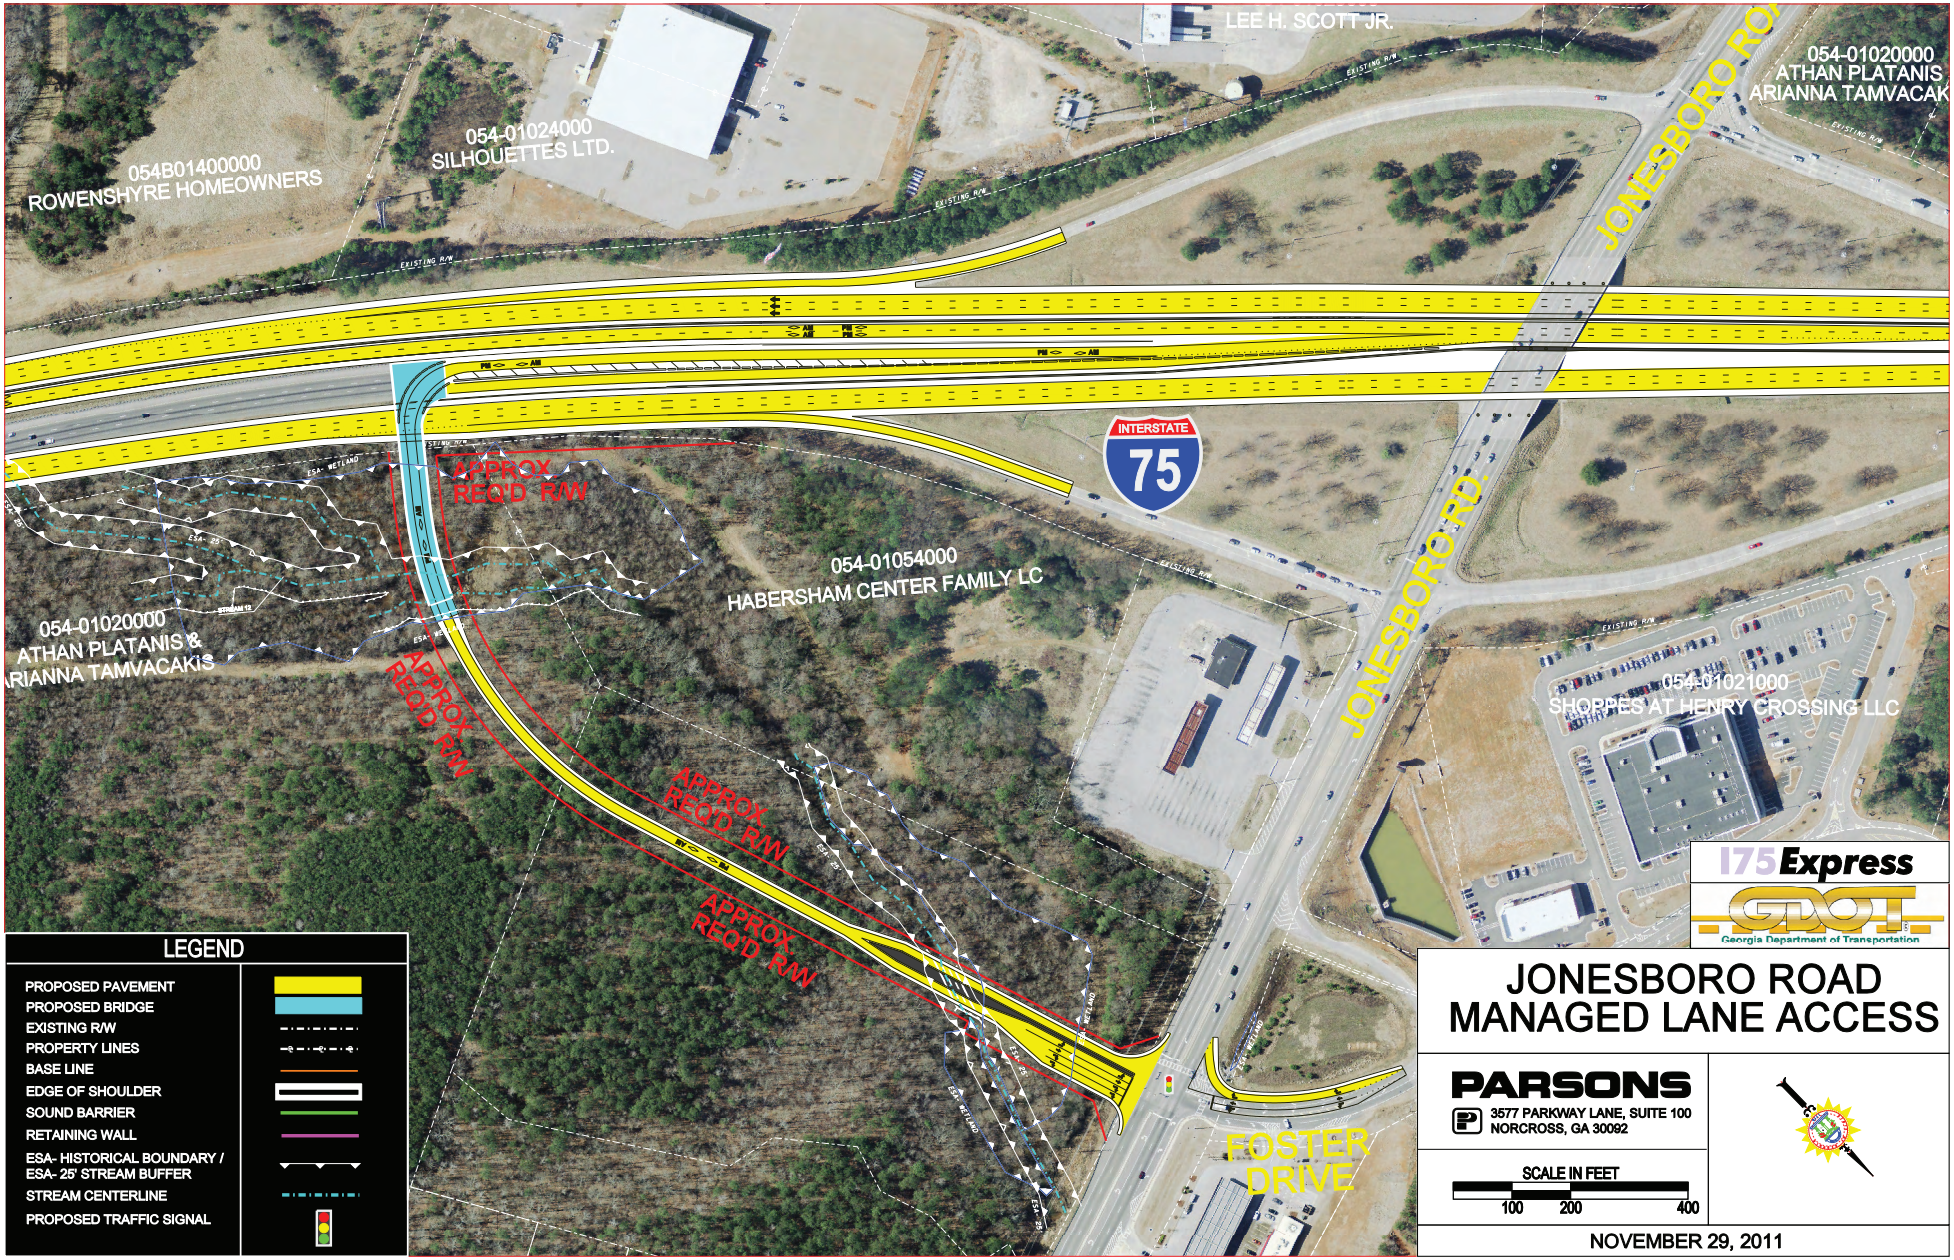

LEGEND

- PROPOSED PAVEMENT
- PROPOSED BRIDGE
- EXISTING R/W
- PROPERTY LINES
- BASE LINE
- EDGE OF SHOULDER
- SOUND BARRIER
- RETAINING WALL
- ESA- HISTORICAL BOUNDARY / ESA- 25' STREAM BUFFER
- STREAM CENTERLINE
- PROPOSED TRAFFIC SIGNAL

I75 Express

GDOT Georgia Department of Transportation

JONESBORO ROAD MANAGED LANE ACCESS

PARSONS
3577 PARKWAY LANE, SUITE 100
NORCROSS, GA 30092

SCALE IN FEET

100 200 400

NOVEMBER 29, 2011