PERSPECTIVE RENDERING LOOKING NORTHEAST

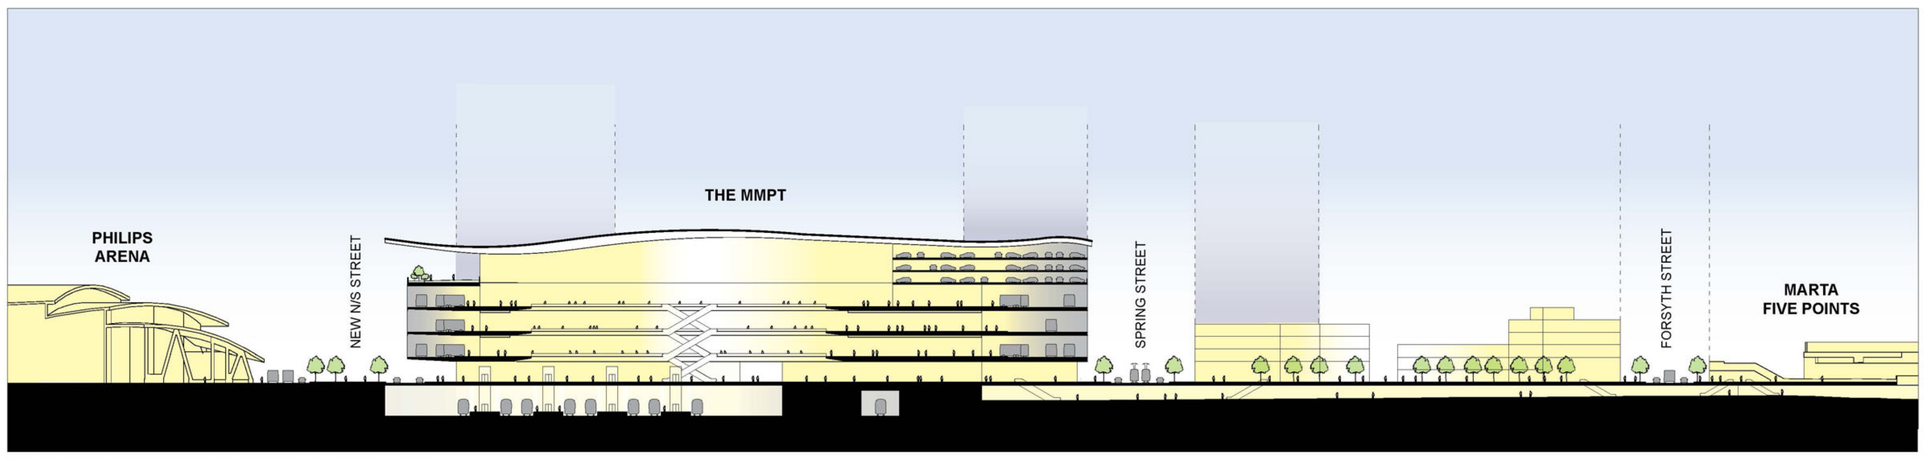

SITE SECTION LOOKING NORTH

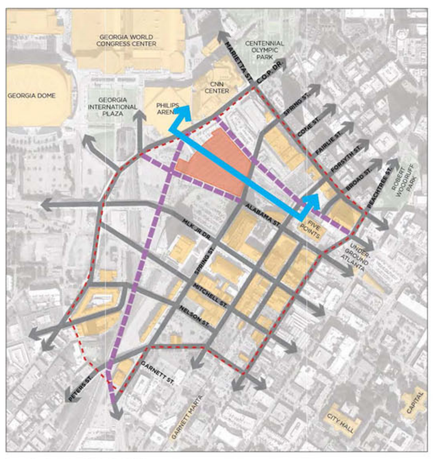

SITE PLAN

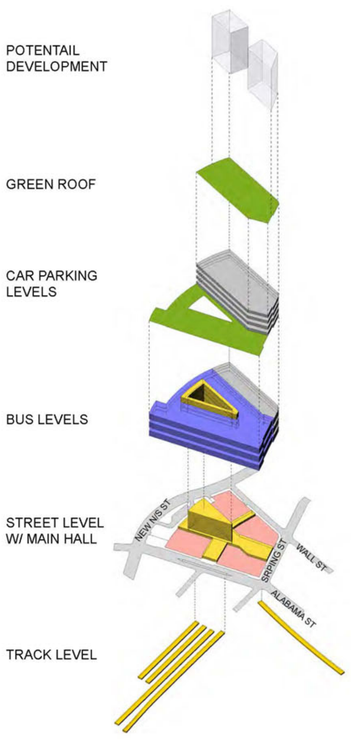

STACKING DIAGRAM

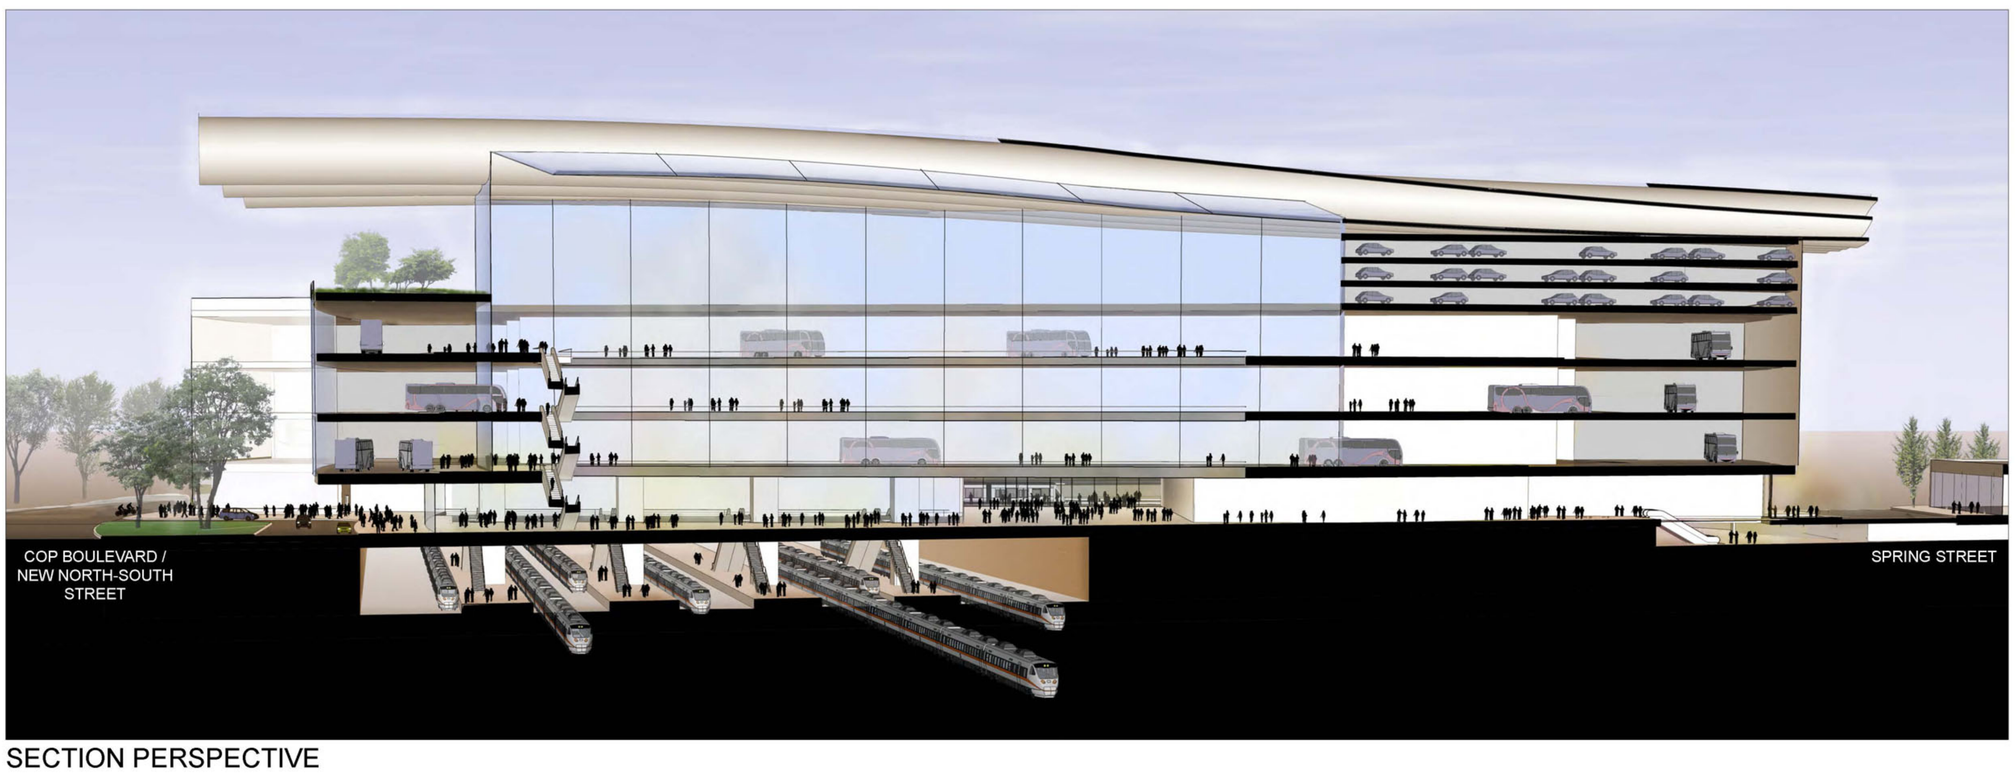

SECTION PERSPECTIVE

Georgia Department of Transportation

F | I | C

DESIGN CONCEPT A

MMPT
MultiModal Passenger Terminal

PERSPECTIVE RENDERING LOOKING NORTHEAST

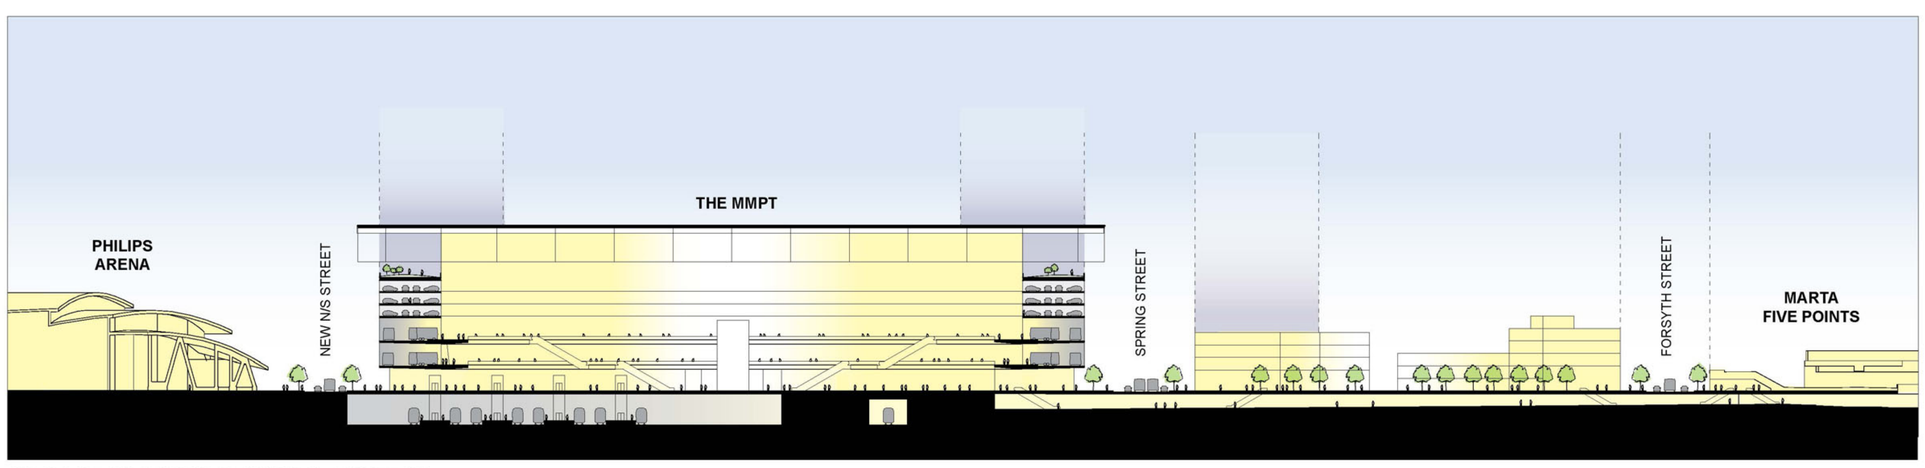

SITE SECTION LOOKING NORTH

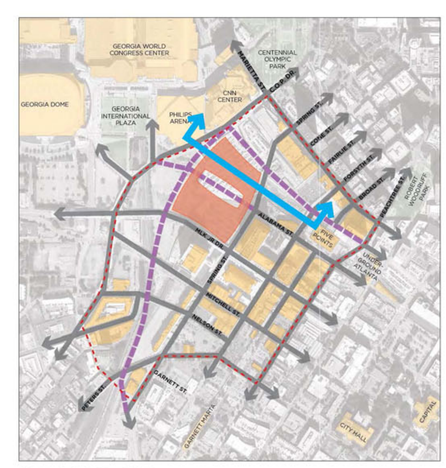

SITE PLAN

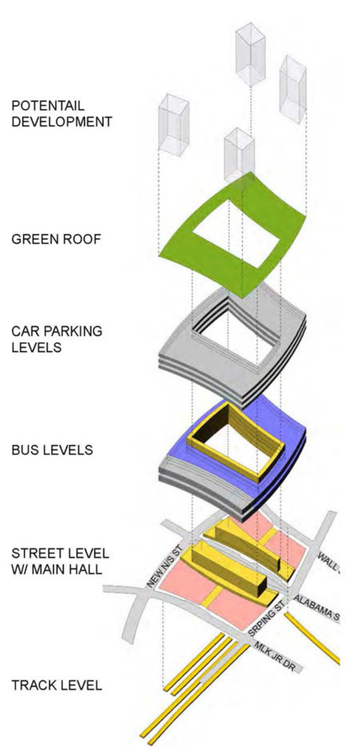

STACKING DIAGRAM

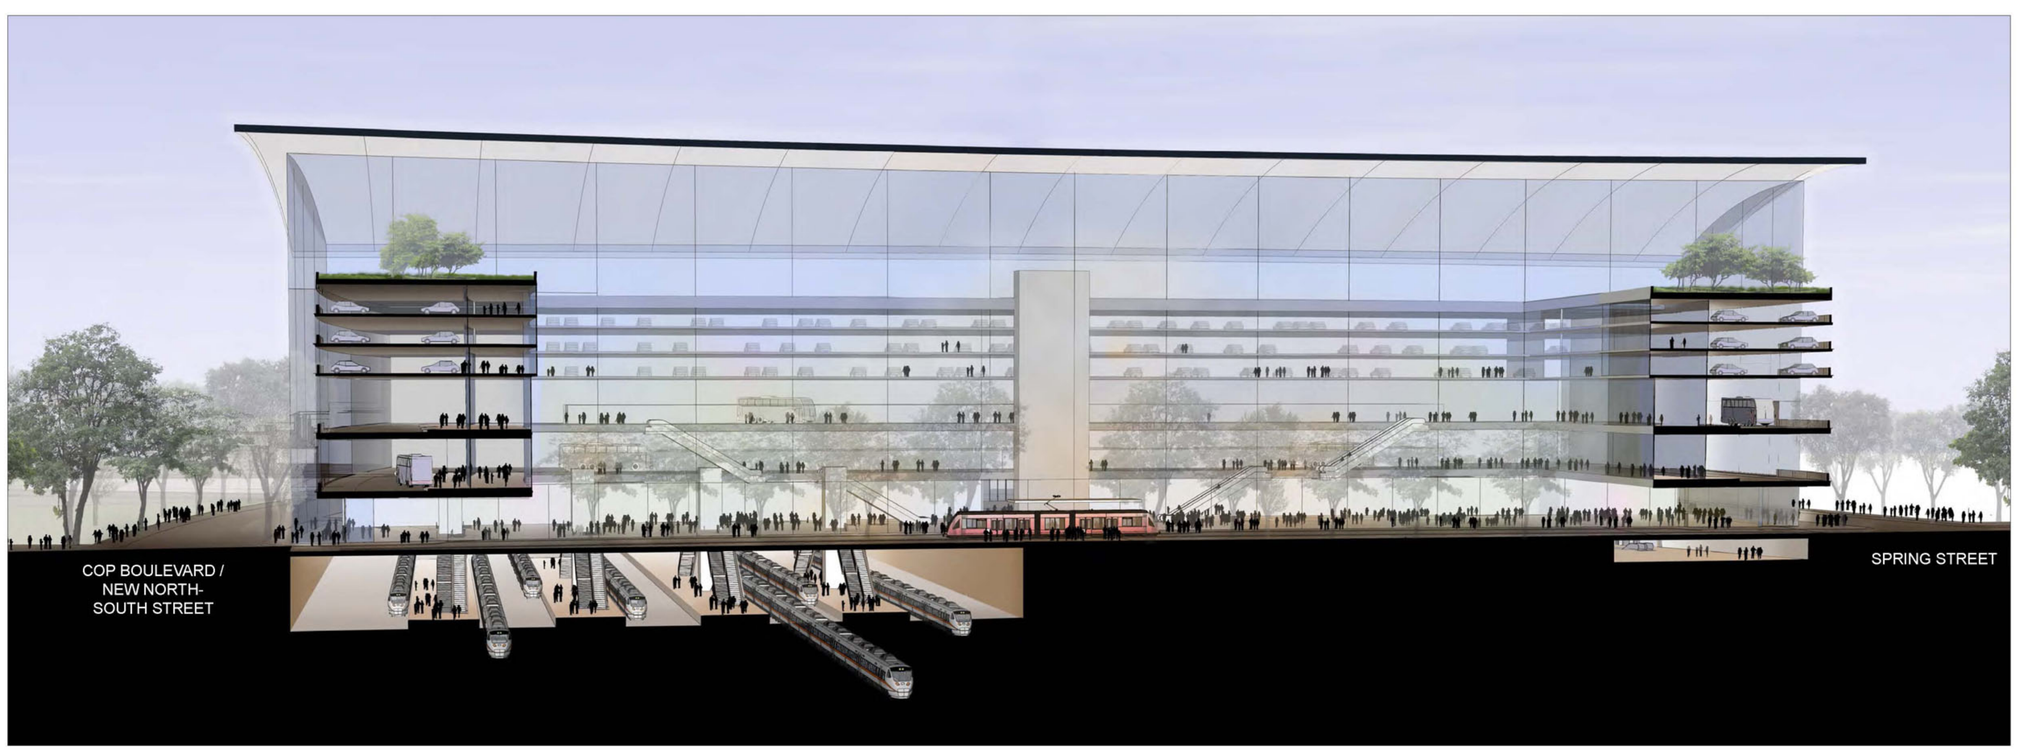

SECTION PERSPECTIVE

Georgia Department of Transportation

F | I | C

DESIGN CONCEPT B

MMPT
MultiModal Passenger Terminal

PERSPECTIVE RENDERING LOOKING NORTHEAST

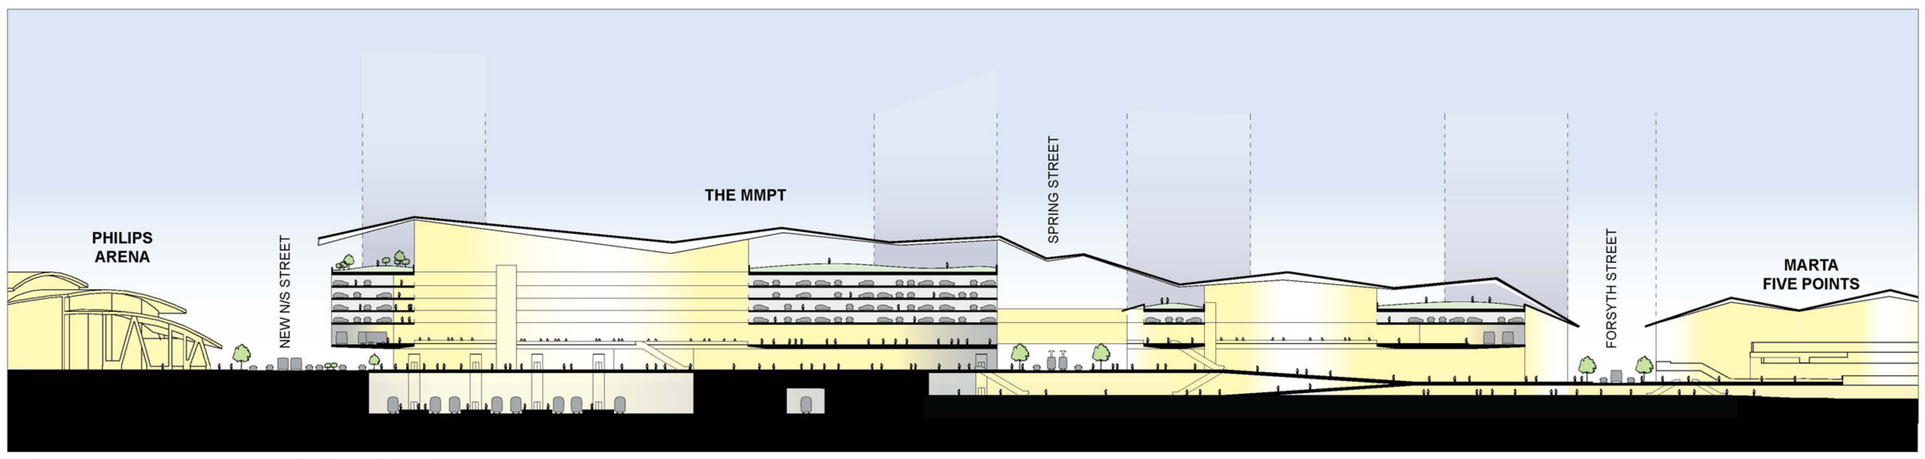

SITE SECTION LOOKING NORTH

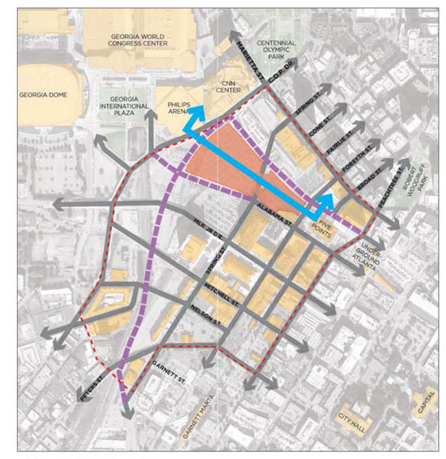

SITE PLAN

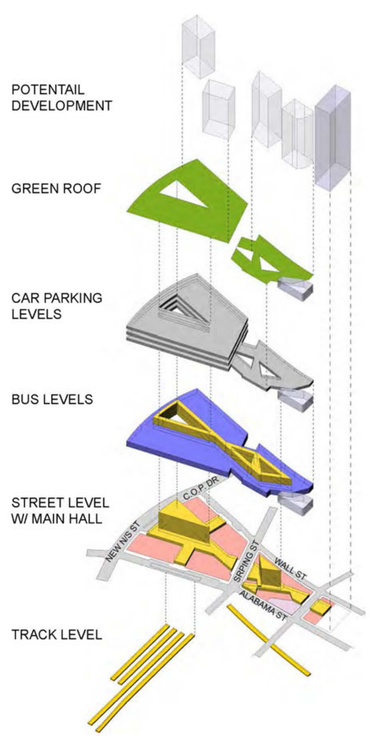

STACKING DIAGRAM

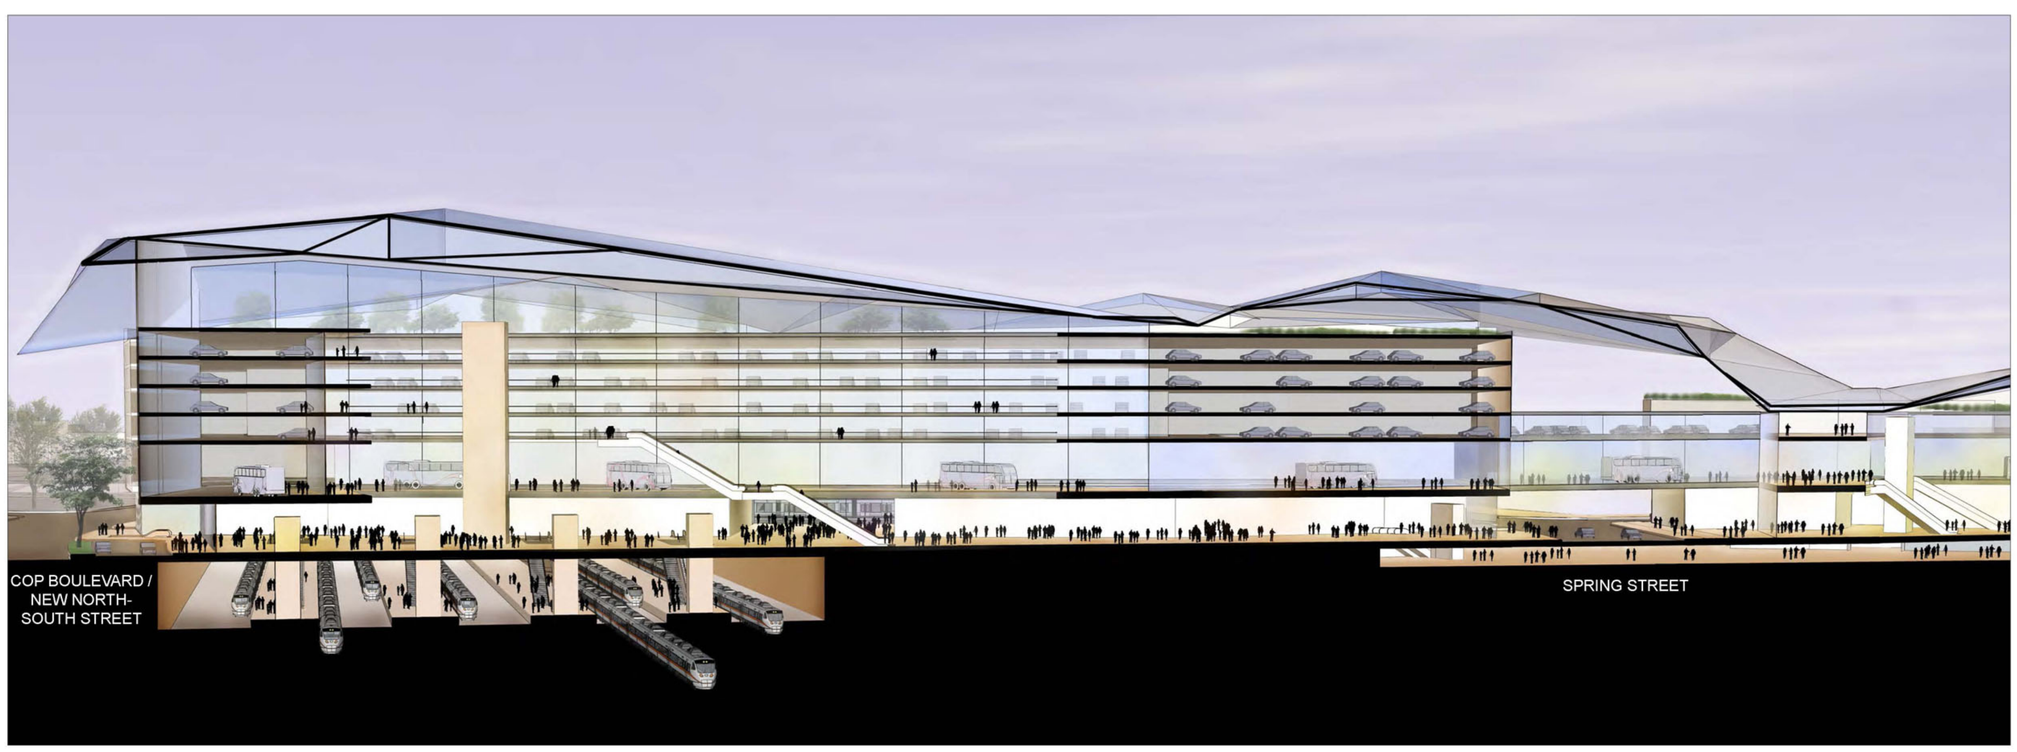

SECTION PERSPECTIVE

Georgia Department of Transportation

F | I | C

DESIGN CONCEPT C

MMPT
MultiModal Passenger Terminal