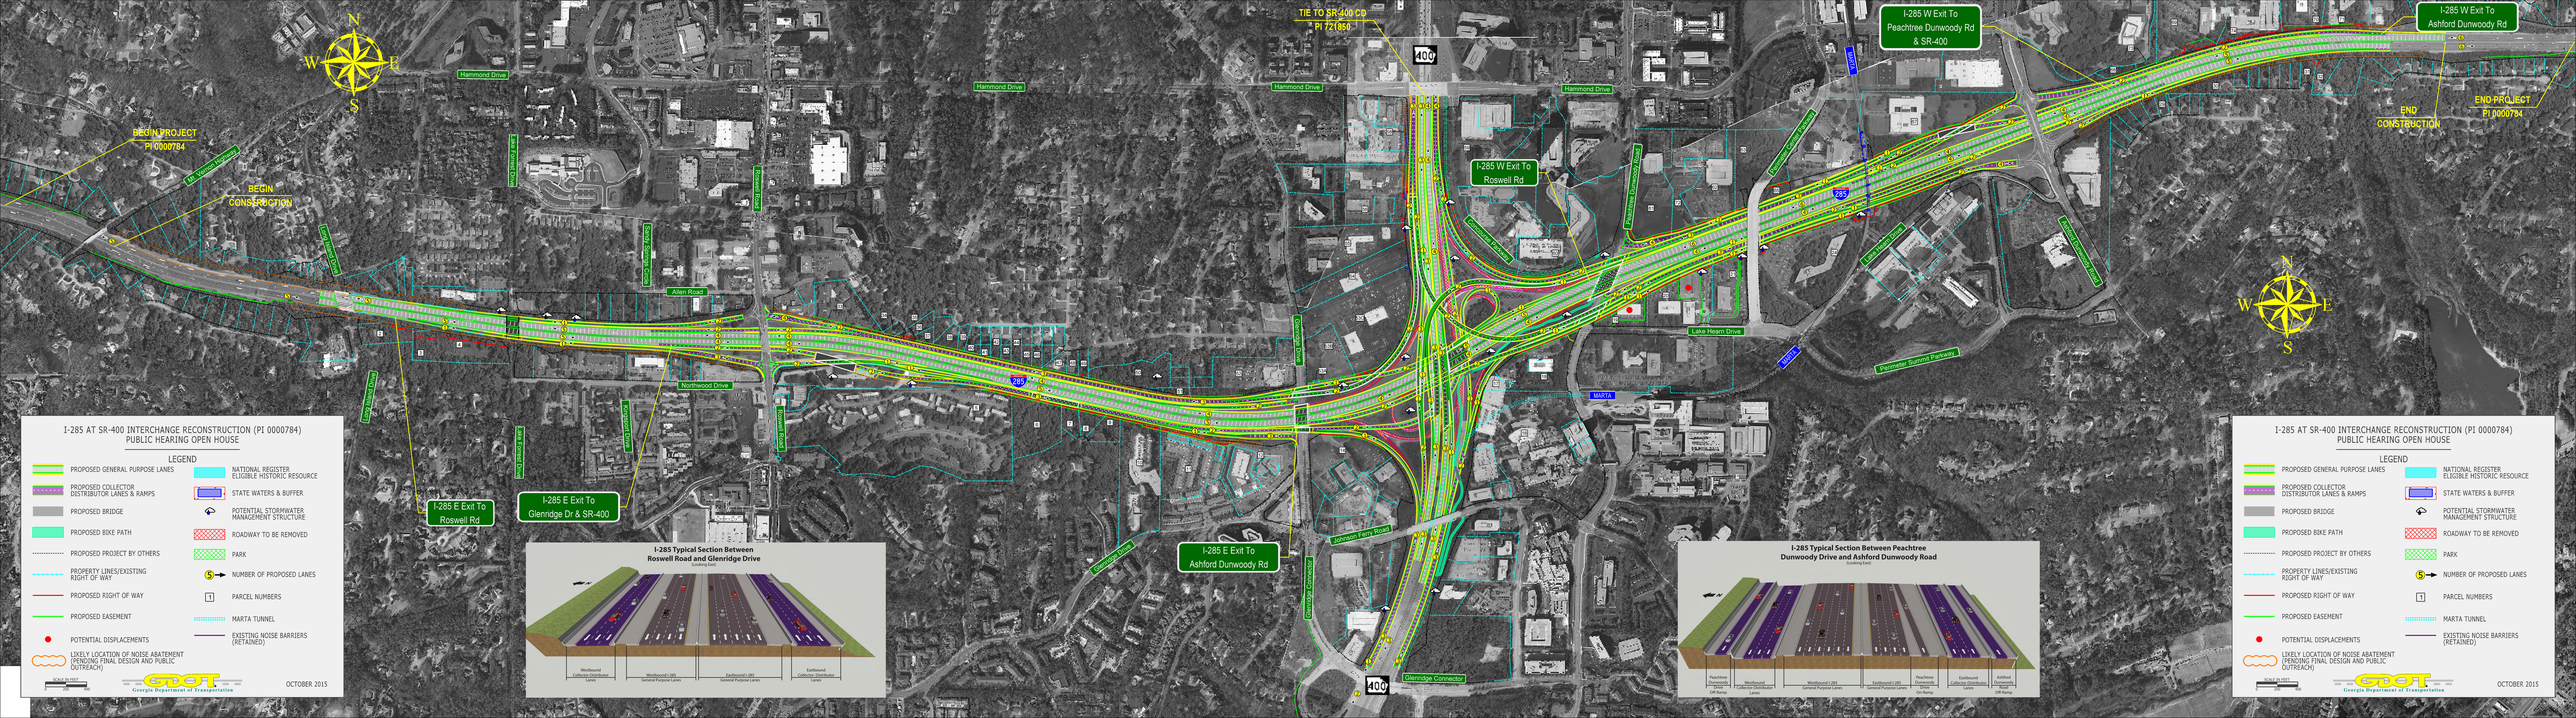

I-285 AT SR-400 INTERCHANGE RECONSTRUCTION (PI 0000784)
PUBLIC HEARING OPEN HOUSE

LEGEND

- PROPOSED GENERAL PURPOSE LANES
- PROPOSED COLLECTOR DISTRIBUTOR LANES & RAMPS
- PROPOSED BRIDGE
- PROPOSED BIKE PATH
- PROPOSED PROJECT BY OTHERS
- PROPERTY LINES/EXISTING RIGHT OF WAY
- PROPOSED RIGHT OF WAY
- PROPOSED EASEMENT
- POTENTIAL DISPLACEMENTS
- LIKELY LOCATION OF NOISE ABATEMENT (PENDING FINAL DESIGN AND PUBLIC OUTREACH)
- NATIONAL REGISTER ELIGIBLE HISTORIC RESOURCE
- STATE WATERS & BUFFER
- POTENTIAL STORMWATER MANAGEMENT STRUCTURE
- ROADWAY TO BE REMOVED
- PARK
- NUMBER OF PROPOSED LANES
- PARCEL NUMBERS
- MARTA TUNNEL
- EXISTING NOISE BARRIERS (RETAINED)

SCALE IN FEET
0 500 1000 2000

Georgia Department of Transportation

OCTOBER 2015

I-285 Typical Section Between Roswell Road and Glenridge Drive
(Looking East)

I-285 Typical Section Between Peachtree Dunwoody Drive and Ashford Dunwoody Road
(Looking East)

I-285 AT SR-400 INTERCHANGE RECONSTRUCTION (PI 0000784)
PUBLIC HEARING OPEN HOUSE

LEGEND

- PROPOSED GENERAL PURPOSE LANES
- PROPOSED COLLECTOR DISTRIBUTOR LANES & RAMPS
- PROPOSED BRIDGE
- PROPOSED BIKE PATH
- PROPOSED PROJECT BY OTHERS
- PROPERTY LINES/EXISTING RIGHT OF WAY
- PROPOSED RIGHT OF WAY
- PROPOSED EASEMENT
- POTENTIAL DISPLACEMENTS
- LIKELY LOCATION OF NOISE ABATEMENT (PENDING FINAL DESIGN AND PUBLIC OUTREACH)
- NATIONAL REGISTER ELIGIBLE HISTORIC RESOURCE
- STATE WATERS & BUFFER
- POTENTIAL STORMWATER MANAGEMENT STRUCTURE
- ROADWAY TO BE REMOVED
- PARK
- NUMBER OF PROPOSED LANES
- PARCEL NUMBERS
- MARTA TUNNEL
- EXISTING NOISE BARRIERS (RETAINED)

SCALE IN FEET
0 500 1000 2000

Georgia Department of Transportation

OCTOBER 2015