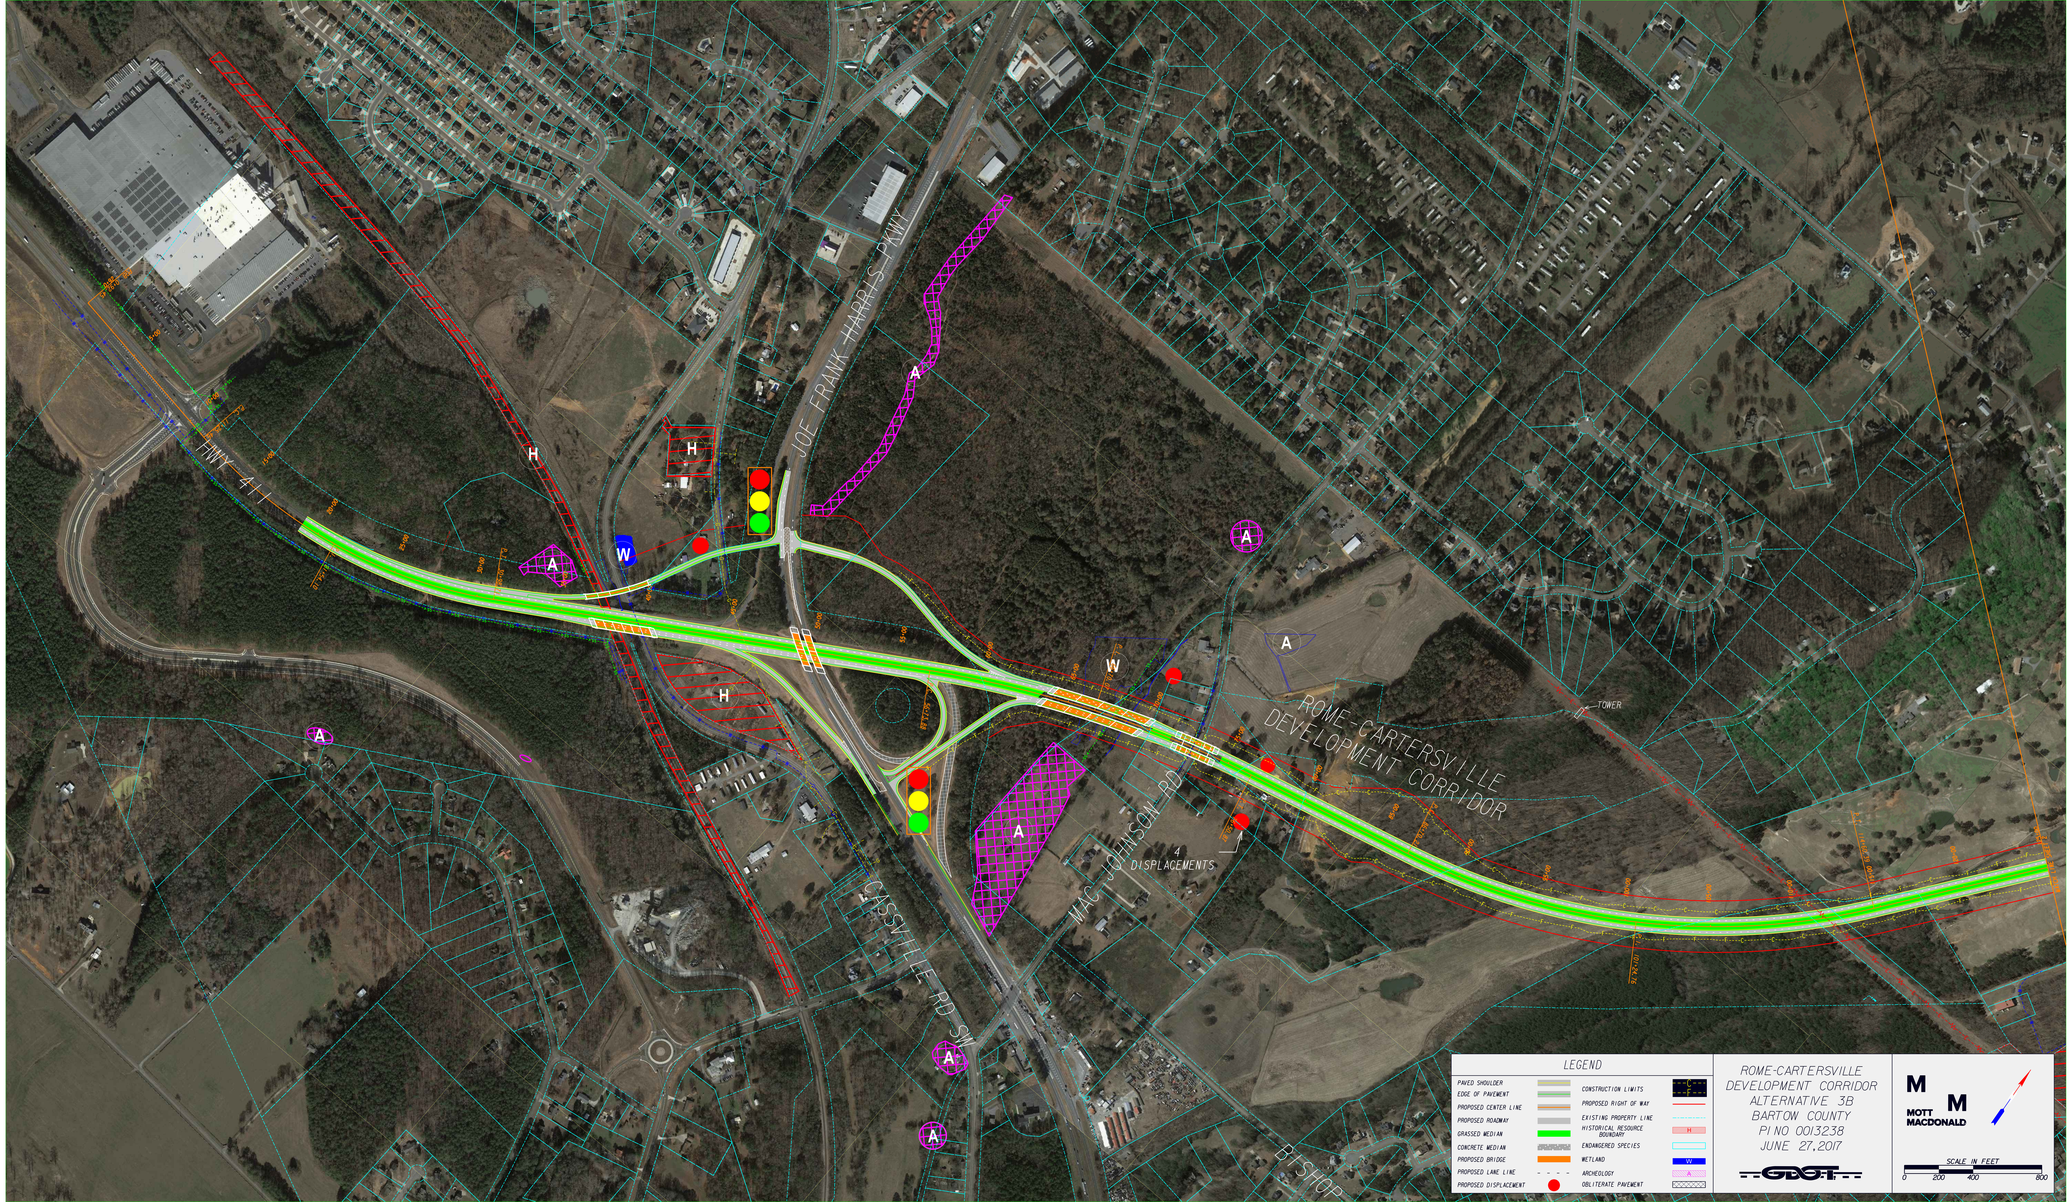
JOE FRANK HARRIS PKWY
HWY 411
CASSVILLE RD SW
MAC JOHNSON RD
ROME-CARTERSVILLE DEVELOPMENT CORRIDOR
TOWER
4 DISPLACEMENTS
BISHOP
H
A
W
LEGEND
PAVED SHOULDER
EDGE OF PAVEMENT
PROPOSED CENTER LINE
PROPOSED ROADWAY
GRASSED MEDIAN
CONCRETE MEDIAN
PROPOSED BRIDGE
PROPOSED LANE LINE
PROPOSED DISPLACEMENT
CONSTRUCTION LIMITS
PROPOSED RIGHT OF WAY
EXISTING PROPERTY LINE
HYSTORICAL RESOURCE BOUNDARY
ENDANGERED SPECIES
WETLAND
ARCHEOLOGY
OBLITERATE PAVEMENT
ROME-CARTERSVILLE
DEVELOPMENT CORRIDOR
ALTERNATIVE 3B
BARTOW COUNTY
PI NO 0013238
JUNE 27,2017
GDOT
MOTT MACDONALD
SCALE IN FEET
0 200 400 800