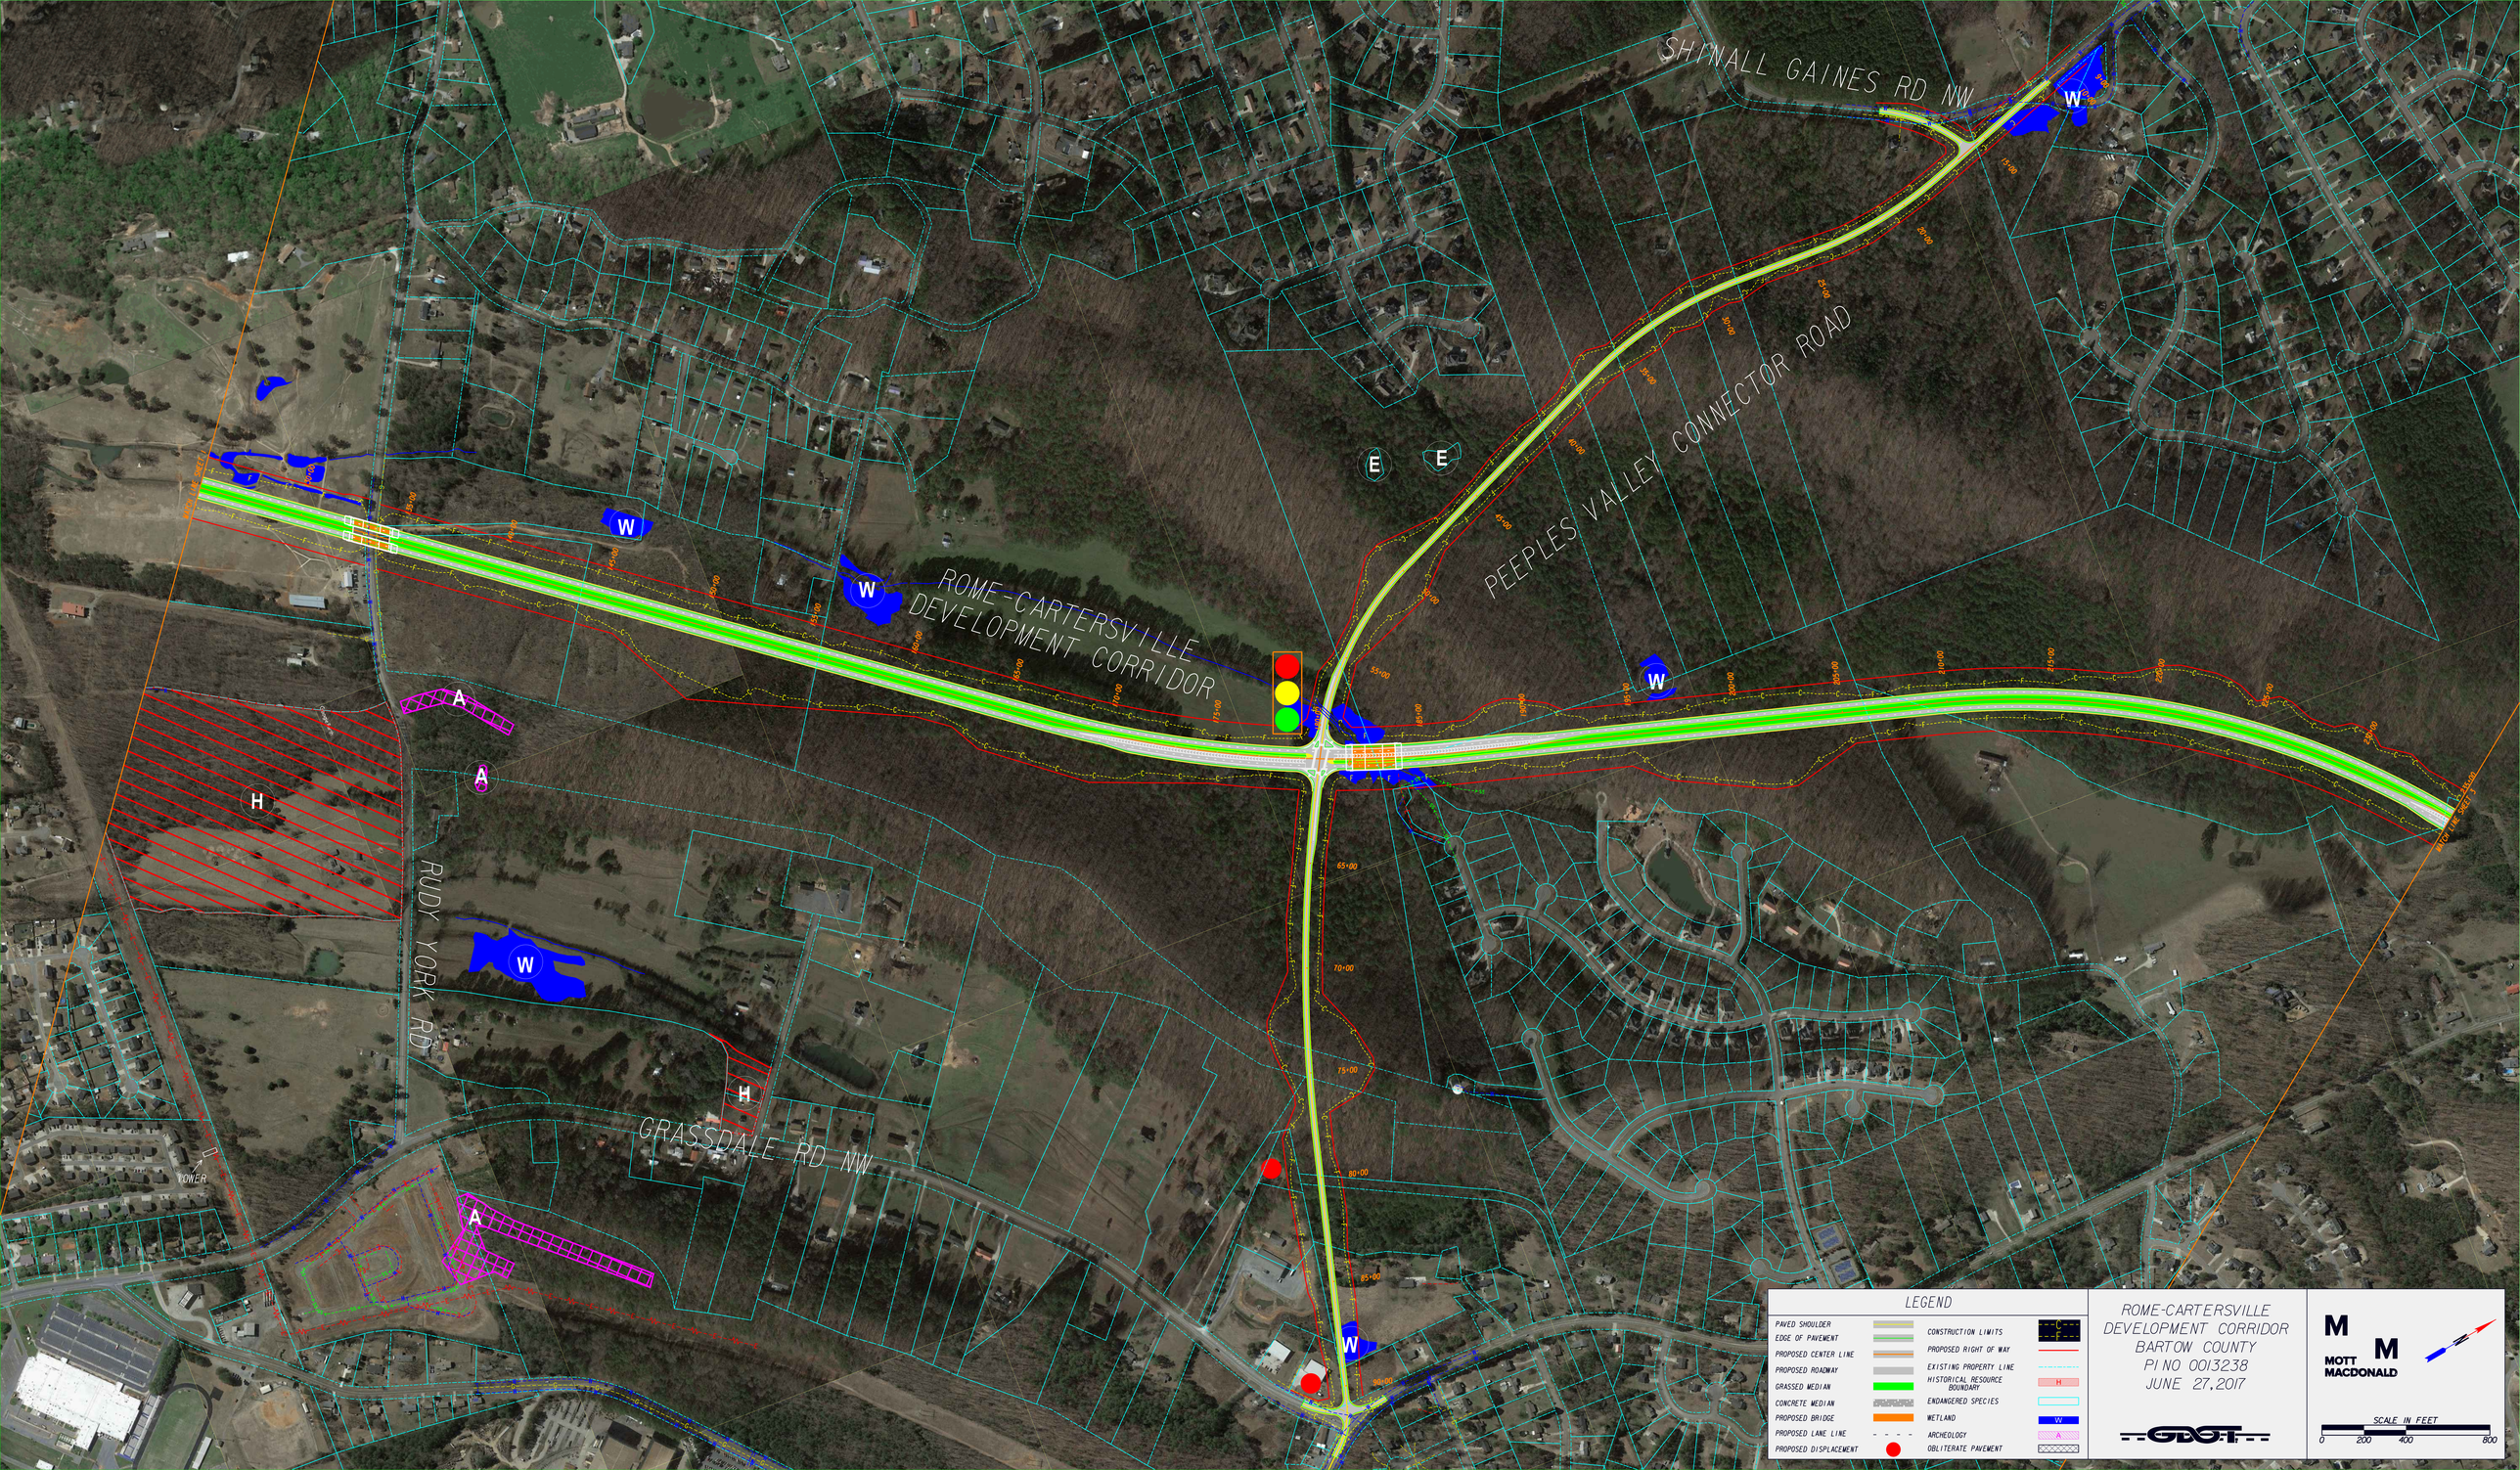
SHINALL GAINES RD NW
PEEPLES VALLEY CONNECTOR ROAD
ROME-CARTERSVILLE DEVELOPMENT CORRIDOR
RUDY YORK RD
GRASSDALE RD NW
POWER
W
E
A
H
LEGEND
PAVED SHOULDER
EDGE OF PAVEMENT
PROPOSED CENTER LINE
PROPOSED ROADWAY
GRASSED MEDIAN
CONCRETE MEDIAN
PROPOSED BRIDGE
PROPOSED LANE LINE
PROPOSED DISPLACEMENT
CONSTRUCTION LIMITS
PROPOSED RIGHT OF WAY
EXISTING PROPERTY LINE
HISTORICAL RESOURCE BOUNDARY
ENDANGERED SPECIES
WETLAND
ARCHEOLOGY
OBLITERATE PAVEMENT
ROME-CARTERSVILLE
DEVELOPMENT CORRIDOR
BARTOW COUNTY
PI NO 0013238
JUNE 27, 2017
MOTT MACDONALD
SCALE IN FEET
0 200 400 800