P.I. NO. 0010560

SR 26/ US 80
CONCEPT DISPLAY #1

# SR 26/ US 80 @ BULL RIVER AND LAZARETTO CREEK

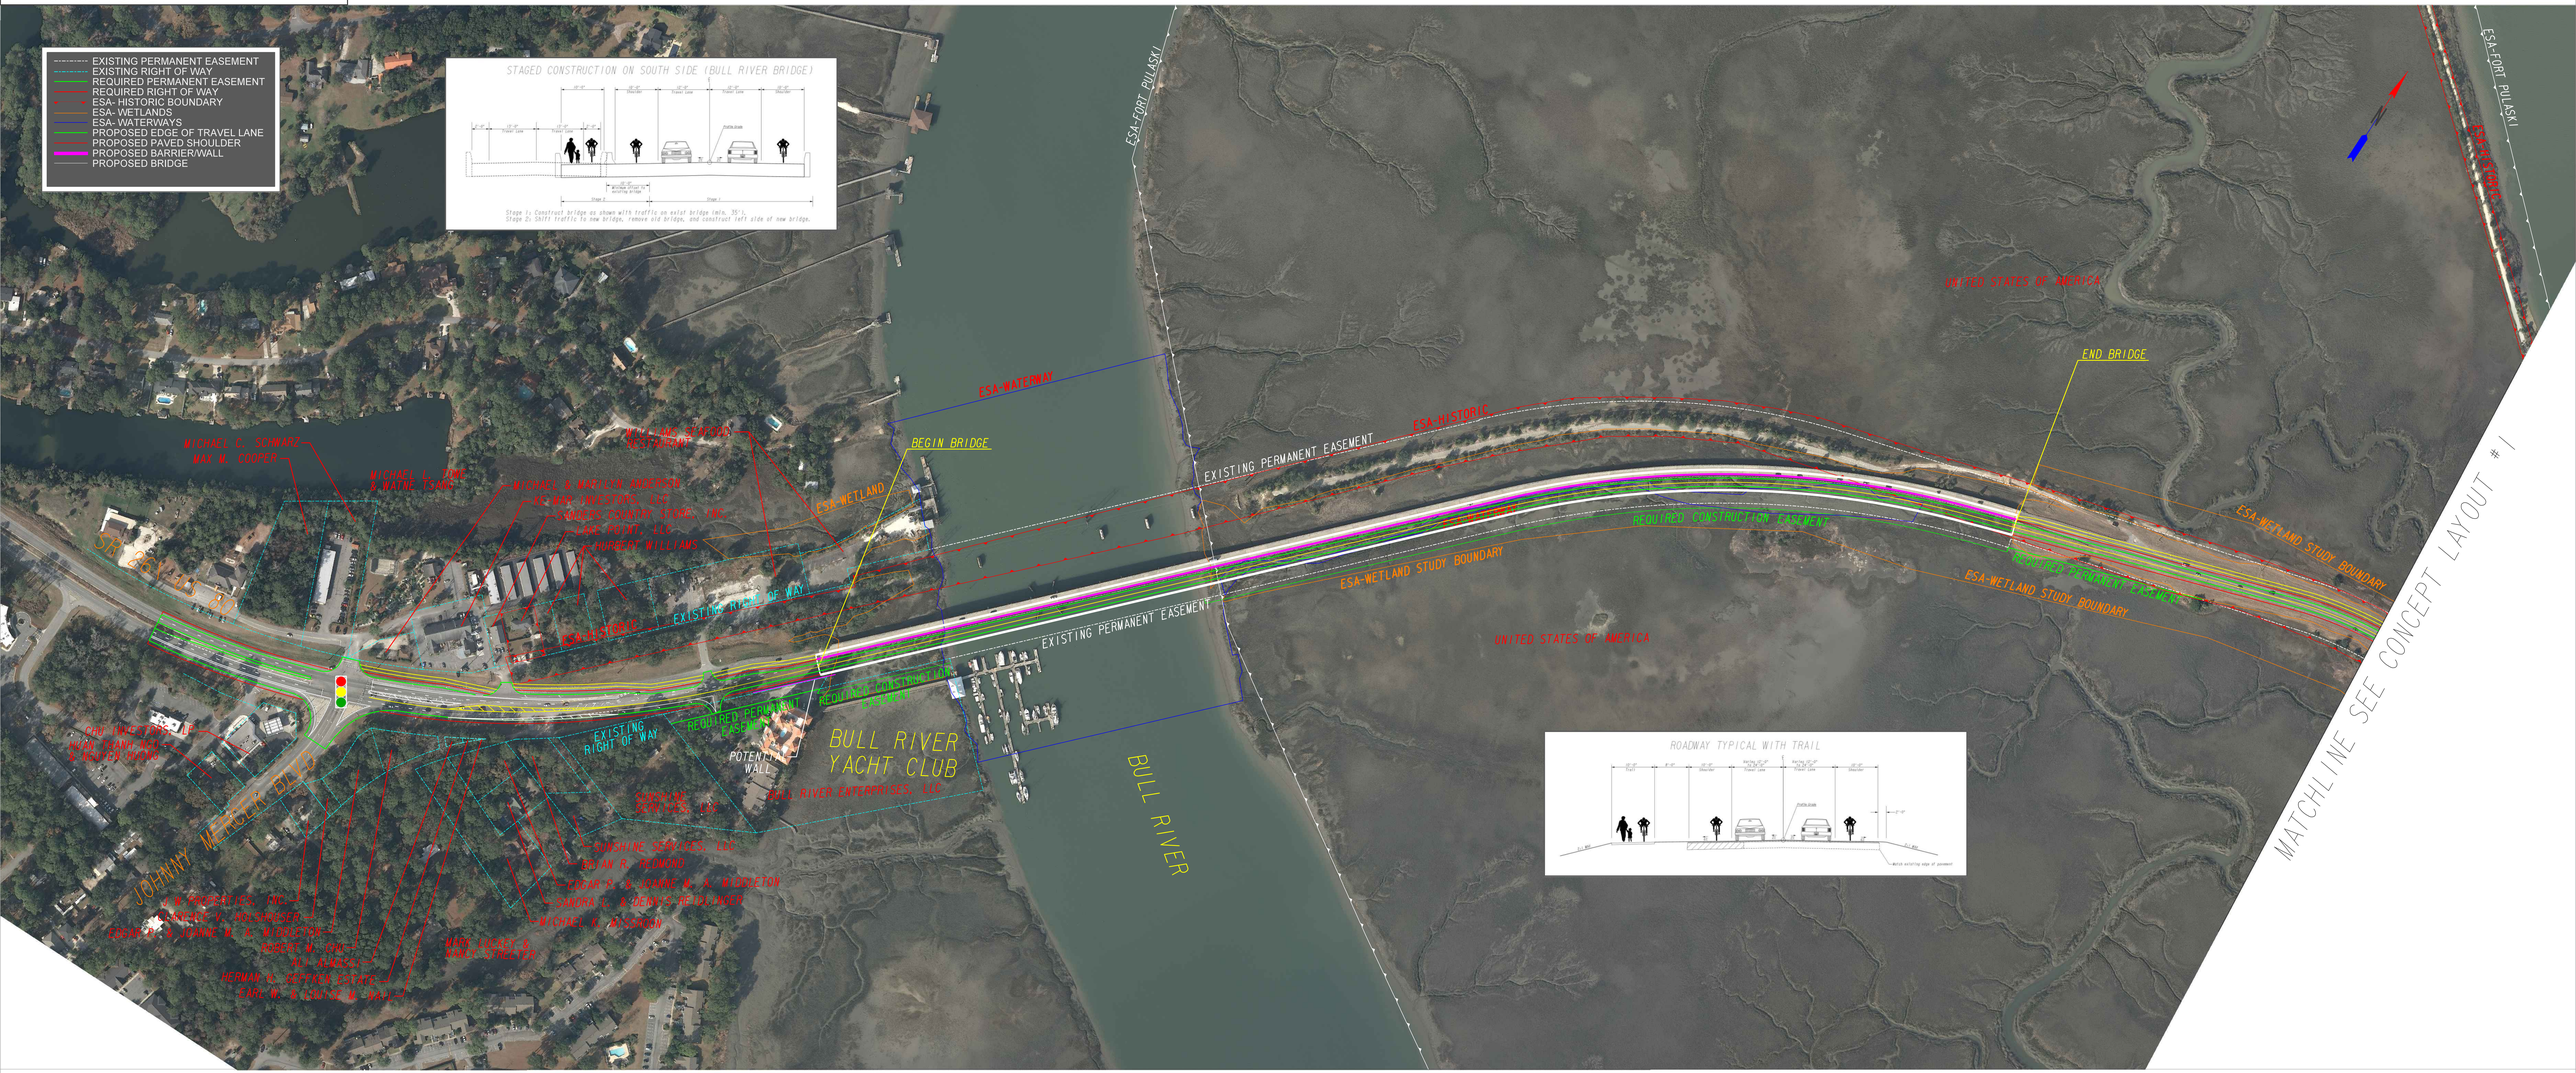


**GEORGIA**
DEPARTMENT
OF
TRANSPORTATION

SCALE IN FEET
0 100 200 400


TYLIN INTERNATIONAL
260 PEACHTREE STREET SUITE 900
ATLANTA, GEORGIA 30303
PHONE: (404) 841-7886 FAX: (404) 841-7887