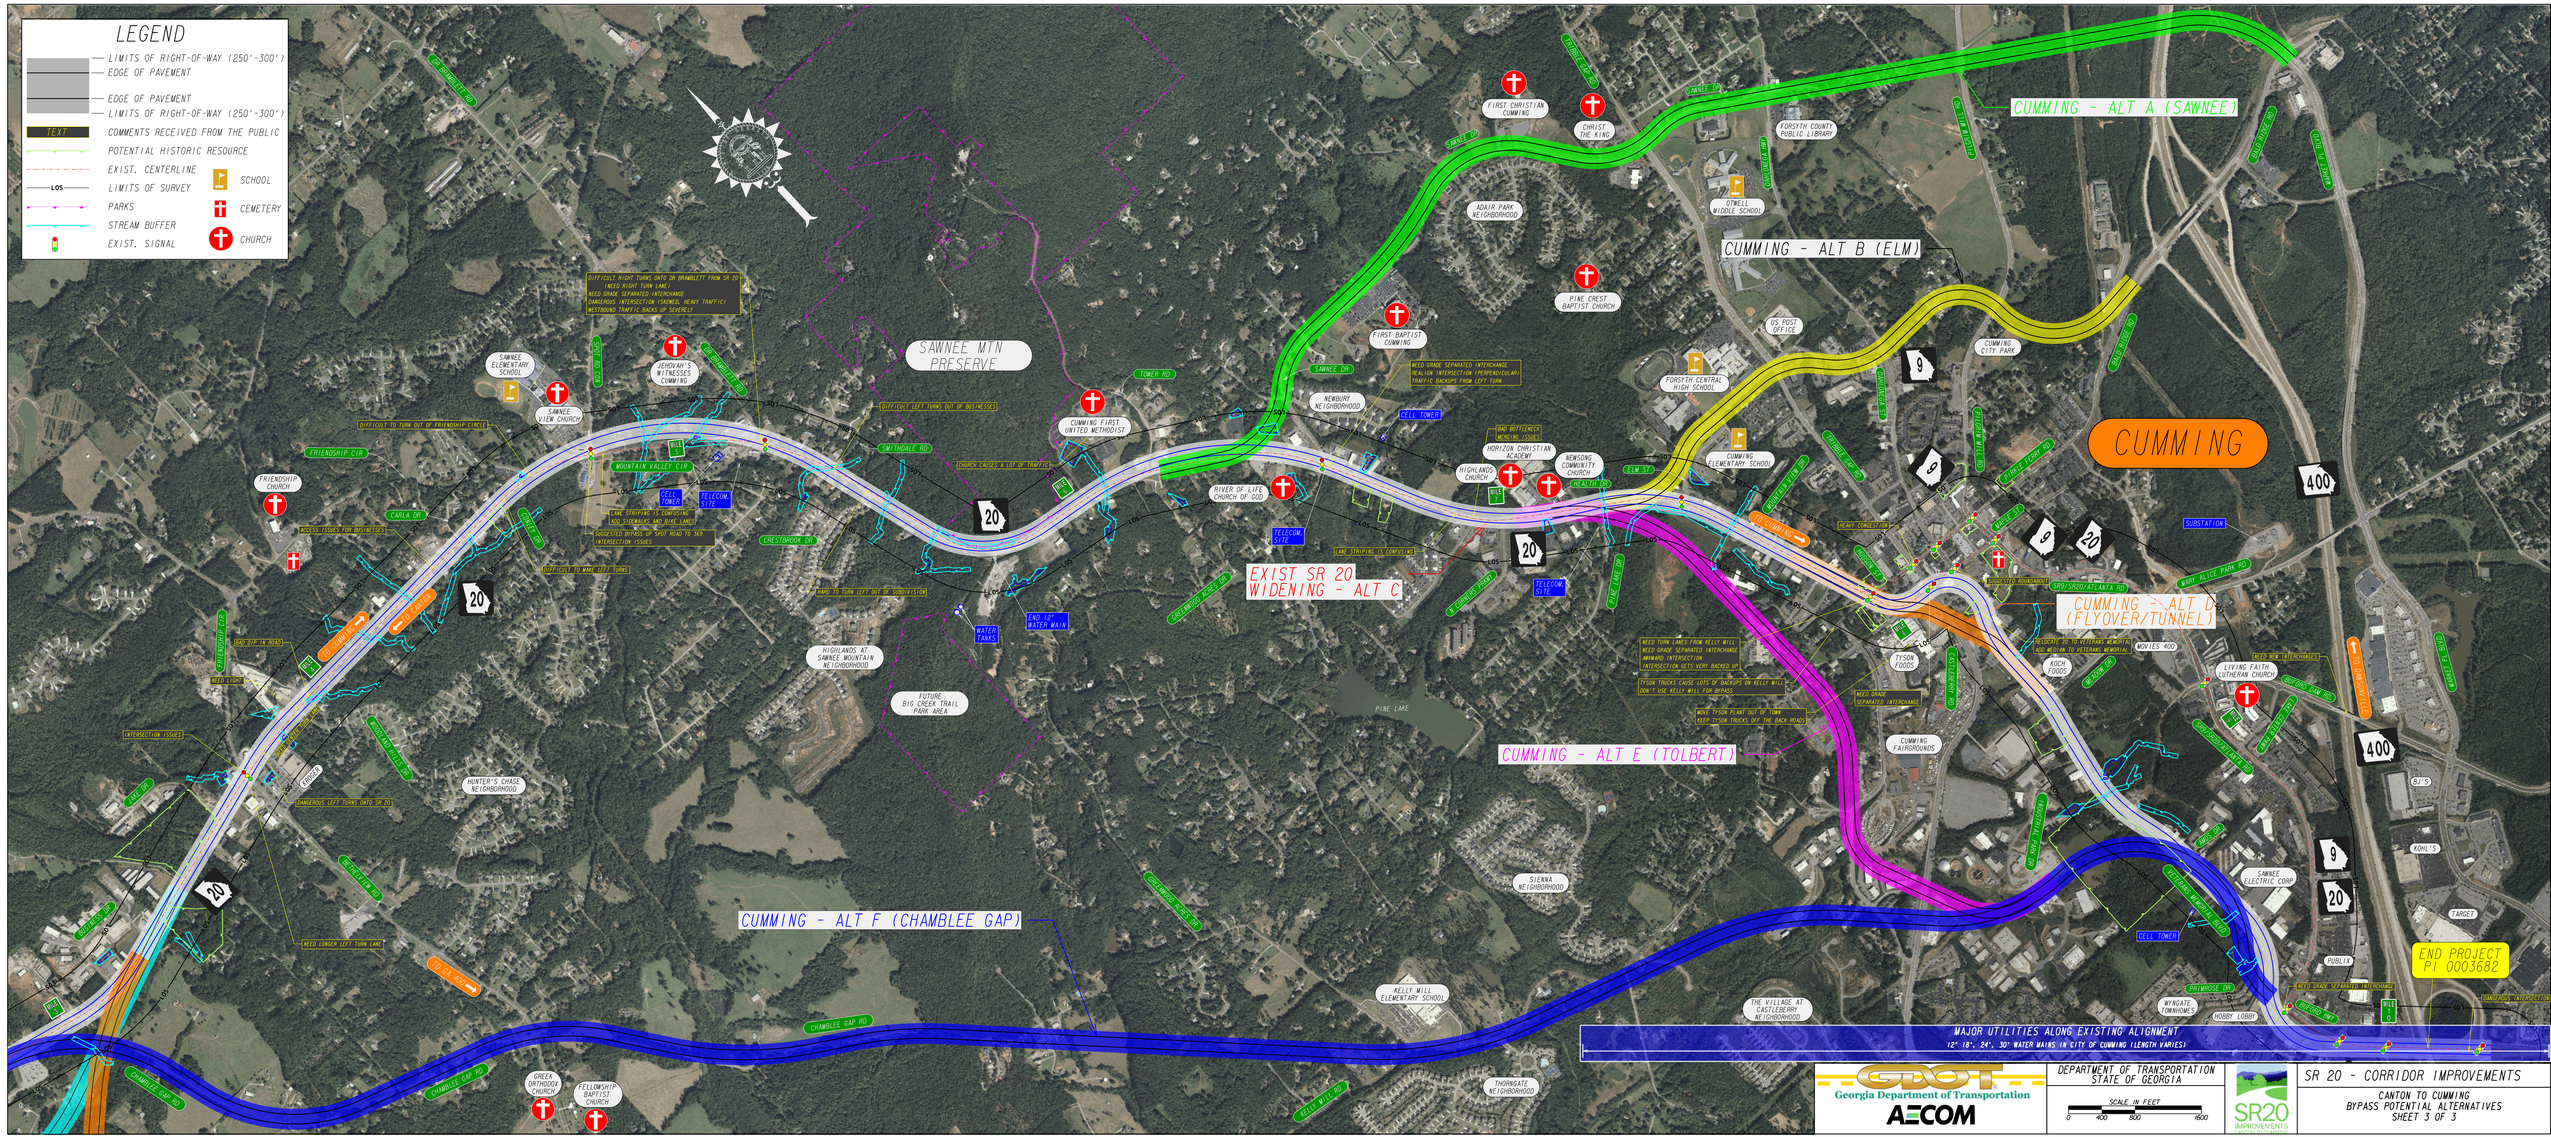
LEGEND
LIMITS OF RIGHT-OF-WAY (250'-300')
EDGE OF PAVEMENT
EDGE OF PAVEMENT
LIMITS OF RIGHT-OF-WAY (250'-300')
TEXT
COMMENTS RECEIVED FROM THE PUBLIC
POTENTIAL HISTORIC RESOURCE
EXIST. CENTERLINE
LIMITS OF SURVEY
PARKS
STREAM BUFFER
EXIST. SIGNAL
SCHOOL
CEMETERY
CHURCH
CUMMING - ALT A (SAWNEE)
CUMMING - ALT B (ELM)
CUMMING
CUMMING - ALT C
EXIST SR 20 WIDENING - ALT C
CUMMING - ALT D (FLYOVER/TUNNEL)
CUMMING - ALT E (TOLBERT)
CUMMING - ALT F (CHAMBLEE GAP)
END PROJECT PI 0003682
SAWNEE MTN PRESERVE
FIRST CHRISTIAN CUMMING
CHRIST THE KING
FORSYTH COUNTY PUBLIC LIBRARY
OTWELL MIDDLE SCHOOL
ADAIR PARK NEIGHBORHOOD
PINE CREST BAPTIST CHURCH
US POST OFFICE
FIRST BAPTIST CUMMING
FORSYTH CENTRAL HIGH SCHOOL
CUMMING CITY PARK
NEWBURY NEIGHBORHOOD
CUMMING FIRST UNITED METHODIST
HORIZON CHRISTIAN ACADEMY
HIGHLANDS CHURCH
NEWSONG COMMUNITY CHURCH
CUMMING ELEMENTARY SCHOOL
RIVER OF LIFE CHURCH OF GOD
SAWNEE ELEMENTARY SCHOOL
SAWNEE VIEW CHURCH
JEHOVAH'S WITNESSES CUMMING
FRIENDSHIP CHURCH
HIGHLANDS AT SAWNEE MOUNTAIN NEIGHBORHOOD
FUTURE BIG CREEK TRAIL PARK AREA
PINE LAKE
HUNTER'S CHASE NEIGHBORHOOD
SIENNA NEIGHBORHOOD
KELLY MILL ELEMENTARY SCHOOL
THORNGATE NEIGHBORHOOD
THE VILLAGE AT CASTLEBERRY NEIGHBORHOOD
GREEK ORTHODOX CHURCH
FELLOWSHIP BAPTIST CHURCH
TYSON FOODS
KOCH FOODS
CUMMING FAIRGROUNDS
LIVING FAITH LUTHERAN CHURCH
SAWNEE ELECTRIC COOP
BJ'S
KOHL'S
TARGET
PUBLIX
HOBBY LOBBY
WYNGATE TOWNHOMES
SUBSTATION
MOVIES 400
MAJOR UTILITIES ALONG EXISTING ALIGNMENT
12", 18", 24", 30" WATER MAINS IN CITY OF CUMMING (LENGTH VARIES)
Georgia Department of Transportation
AECOM
DEPARTMENT OF TRANSPORTATION
STATE OF GEORGIA
SCALE IN FEET
0 400 800 1600
SR20 IMPROVEMENTS
SR 20 - CORRIDOR IMPROVEMENTS
CANTON TO CUMMING
BYPASS POTENTIAL ALTERNATIVES
SHEET 3 OF 3