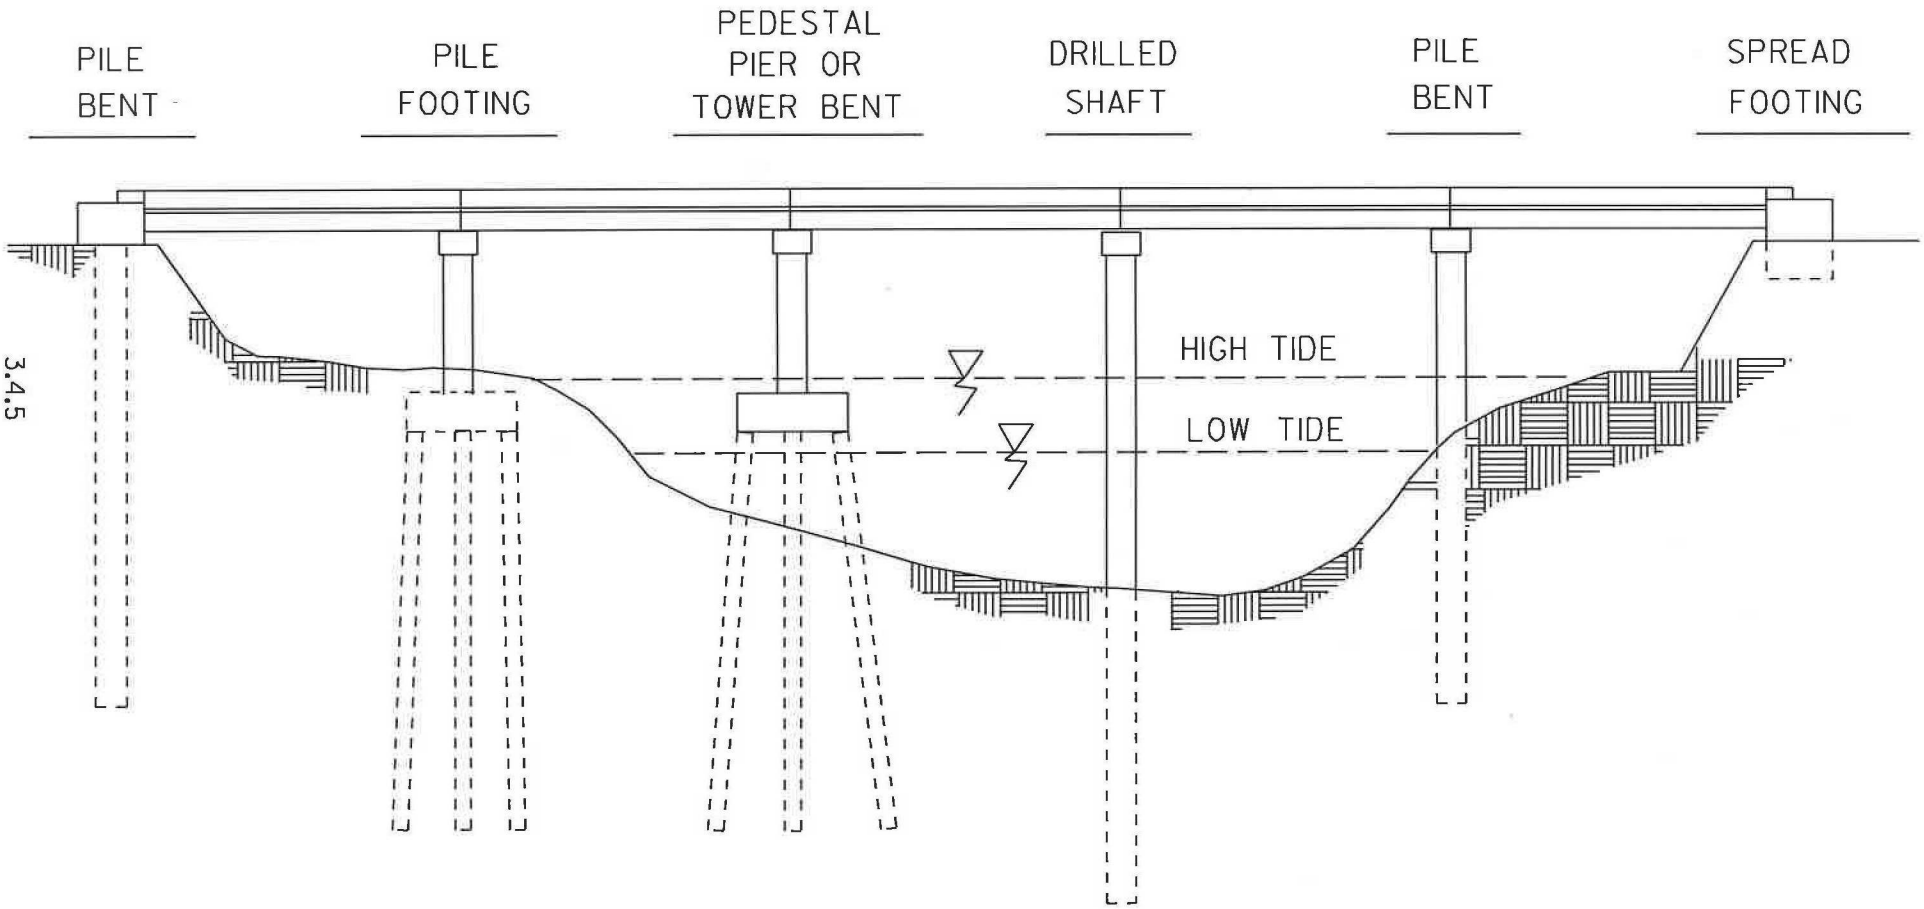

3.4.5

BRIDGE FOUNDATION TYPES

NO SCALE