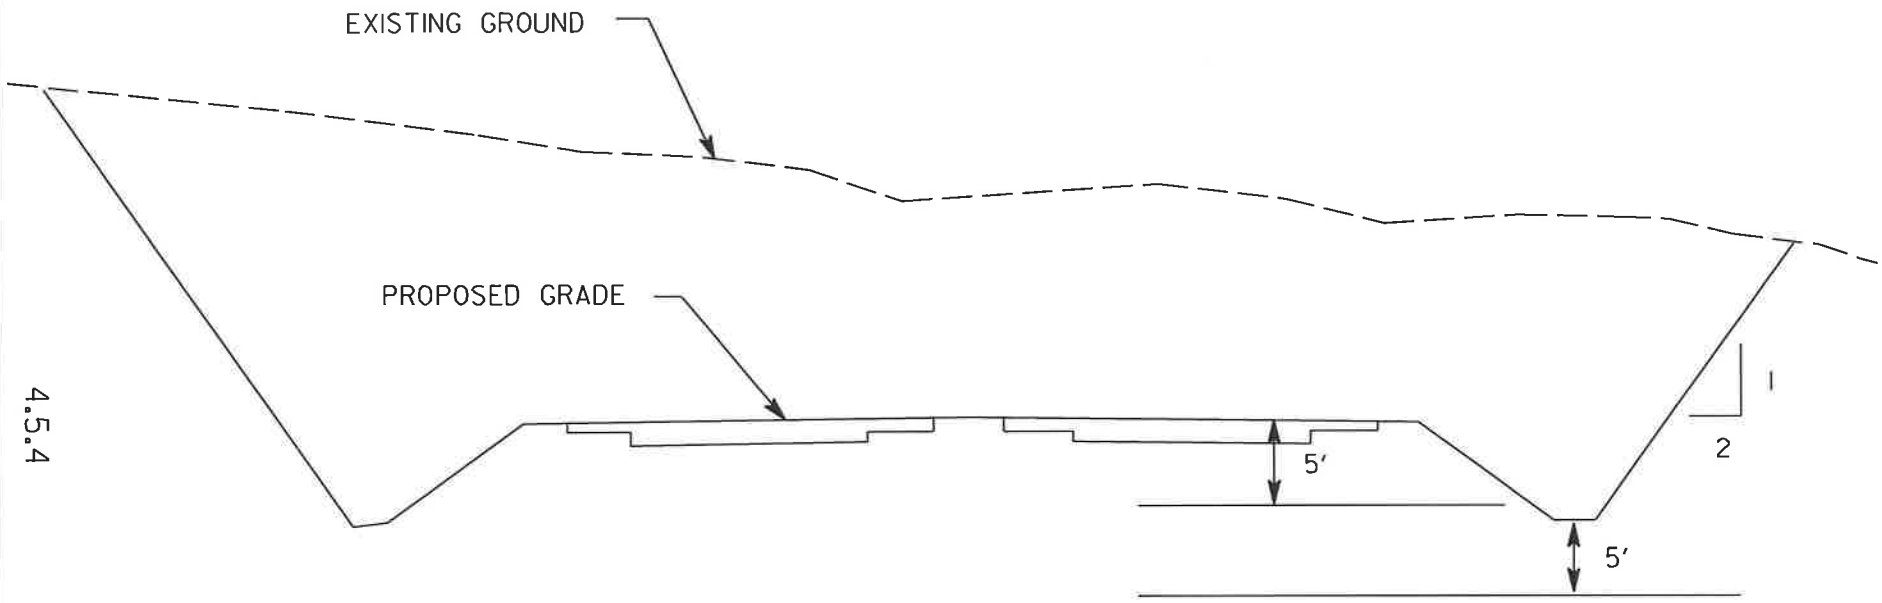

ROADWAY PROFILE IN CUT
FOUR-LANE DIVIDED RURAL SECTION

NO SCALE

4.5.4