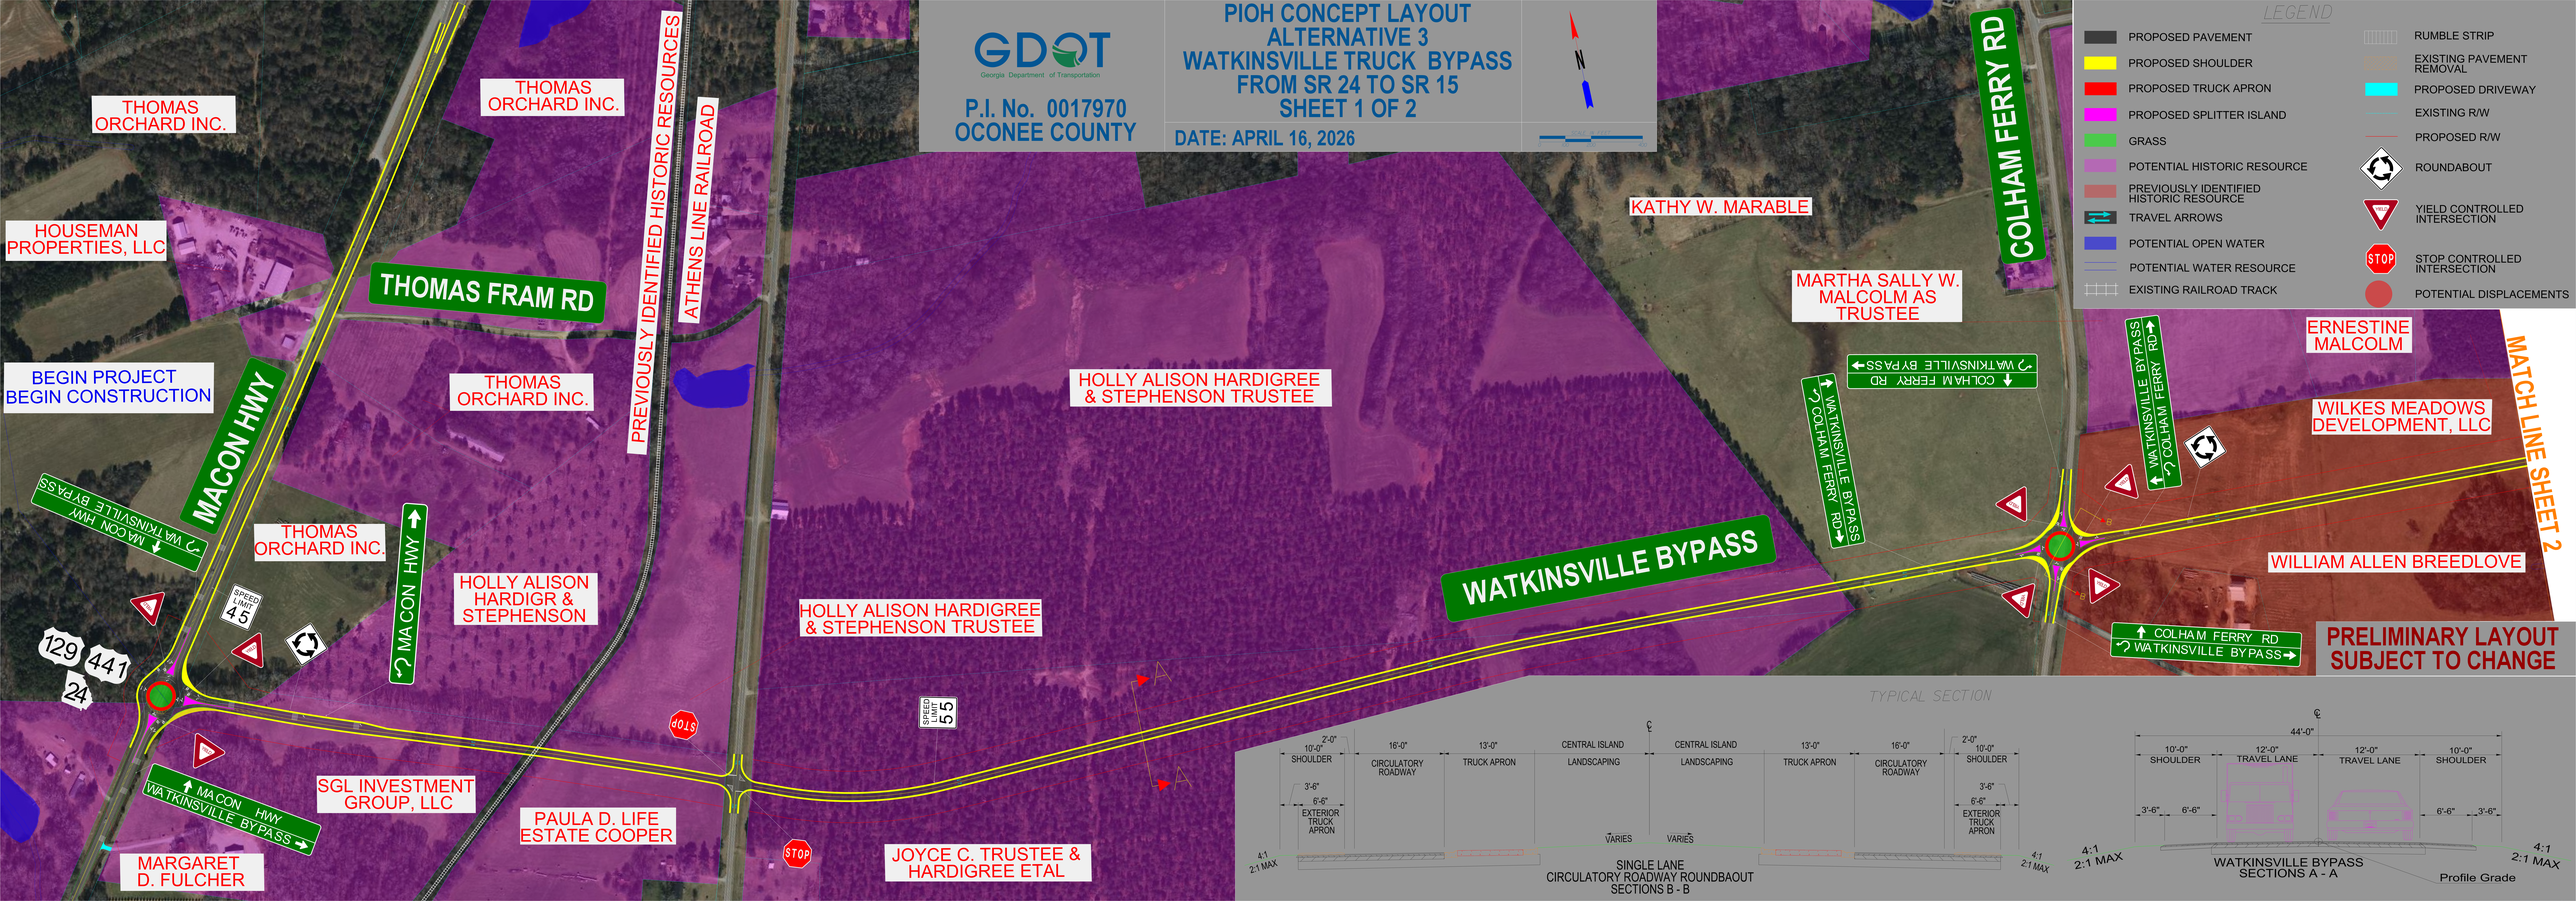
GDOT
Georgia Department of Transportation
P.I. No. 0017970
OCONEE COUNTY
PIOH CONCEPT LAYOUT
ALTERNATIVE 3
WATKINSVILLE TRUCK BYPASS
FROM SR 24 TO SR 15
SHEET 1 OF 2
DATE: APRIL 16, 2026
N
LEGEND
PROPOSED PAVEMENT
PROPOSED SHOULDER
PROPOSED TRUCK APRON
PROPOSED SPLITTER ISLAND
GRASS
POTENTIAL HISTORIC RESOURCE
PREVIOUSLY IDENTIFIED HISTORIC RESOURCE
TRAVEL ARROWS
POTENTIAL OPEN WATER
POTENTIAL WATER RESOURCE
EXISTING RAILROAD TRACK
RUMBLE STRIP
EXISTING PAVEMENT REMOVAL
PROPOSED DRIVEWAY
EXISTING R/W
PROPOSED R/W
ROUNDABOUT
YIELD CONTROLLED INTERSECTION
STOP CONTROLLED INTERSECTION
POTENTIAL DISPLACEMENTS
THOMAS ORCHARD INC.
THOMAS ORCHARD INC.
HOUSEMAN PROPERTIES, LLC
THOMAS FRAM RD
PREVIOUSLY IDENTIFIED HISTORIC RESOURCES
ATHENS LINE RAILROAD
BEGIN PROJECT
BEGIN CONSTRUCTION
MACON HWY
THOMAS ORCHARD INC.
THOMAS ORCHARD INC.
HOLLY ALISON HARDIGREE & STEPHENSON TRUSTEE
HOLLY ALISON HARDIGR & STEPHENSON
HOLLY ALISON HARDIGREE & STEPHENSON TRUSTEE
KATHY W. MARABLE
COLHAM FERRY RD
MARTHA SALLY W. MALCOLM AS TRUSTEE
ERNESTINE MALCOLM
WILKES MEADOWS DEVELOPMENT, LLC
MATCH LINE SHEET 2
WILLIAM ALLEN BREEDLOVE
WATKINSVILLE BYPASS
MACON HWY WATKINSVILLE BYPASS
WATKINSVILLE BYPASS COLHAM FERRY RD
COLHAM FERRY RD WATKINSVILLE BYPASS
WATKINSVILLE BYPASS COLHAM FERRY RD
COLHAM FERRY RD WATKINSVILLE BYPASS
SPEED LIMIT 45
SPEED LIMIT 55
129
441
24
STOP
STOP
SGL INVESTMENT GROUP, LLC
PAULA D. LIFE ESTATE COOPER
MARGARET D. FULCHER
JOYCE C. TRUSTEE & HARDIGREE ETAL
PRELIMINARY LAYOUT
SUBJECT TO CHANGE
TYPICAL SECTION
SINGLE LANE
CIRCULATORY ROADWAY ROUNDBAOUT
SECTIONS B - B
WATKINSVILLE BYPASS
SECTIONS A - A
Profile Grade
4:1
2:1 MAX